



TOWNSHIP of HOPEWELL
MERCER COUNTY

201 WASHINGTON CROSSING – PENNINGTON ROAD
TITUSVILLE, NEW JERSEY 08560-1410

PROJECT / APPLICATION

BLOCK: 93


LOT: 19, 20, 45.01, 46, p/o 60


ADDRESS: 61 NURSERY RD., SCOTCH RD., NURSERY RD., NURSERY RD., 137 NURSERY RD.


PROJECT NAME: MAJOR SUBDIVISION, PRELIMINARY/FINAL AND SITE PLAN,
PRELIMINARY/FINAL (VENUE AT HOPEWELL)

PLANS

GRADING 8/18/25

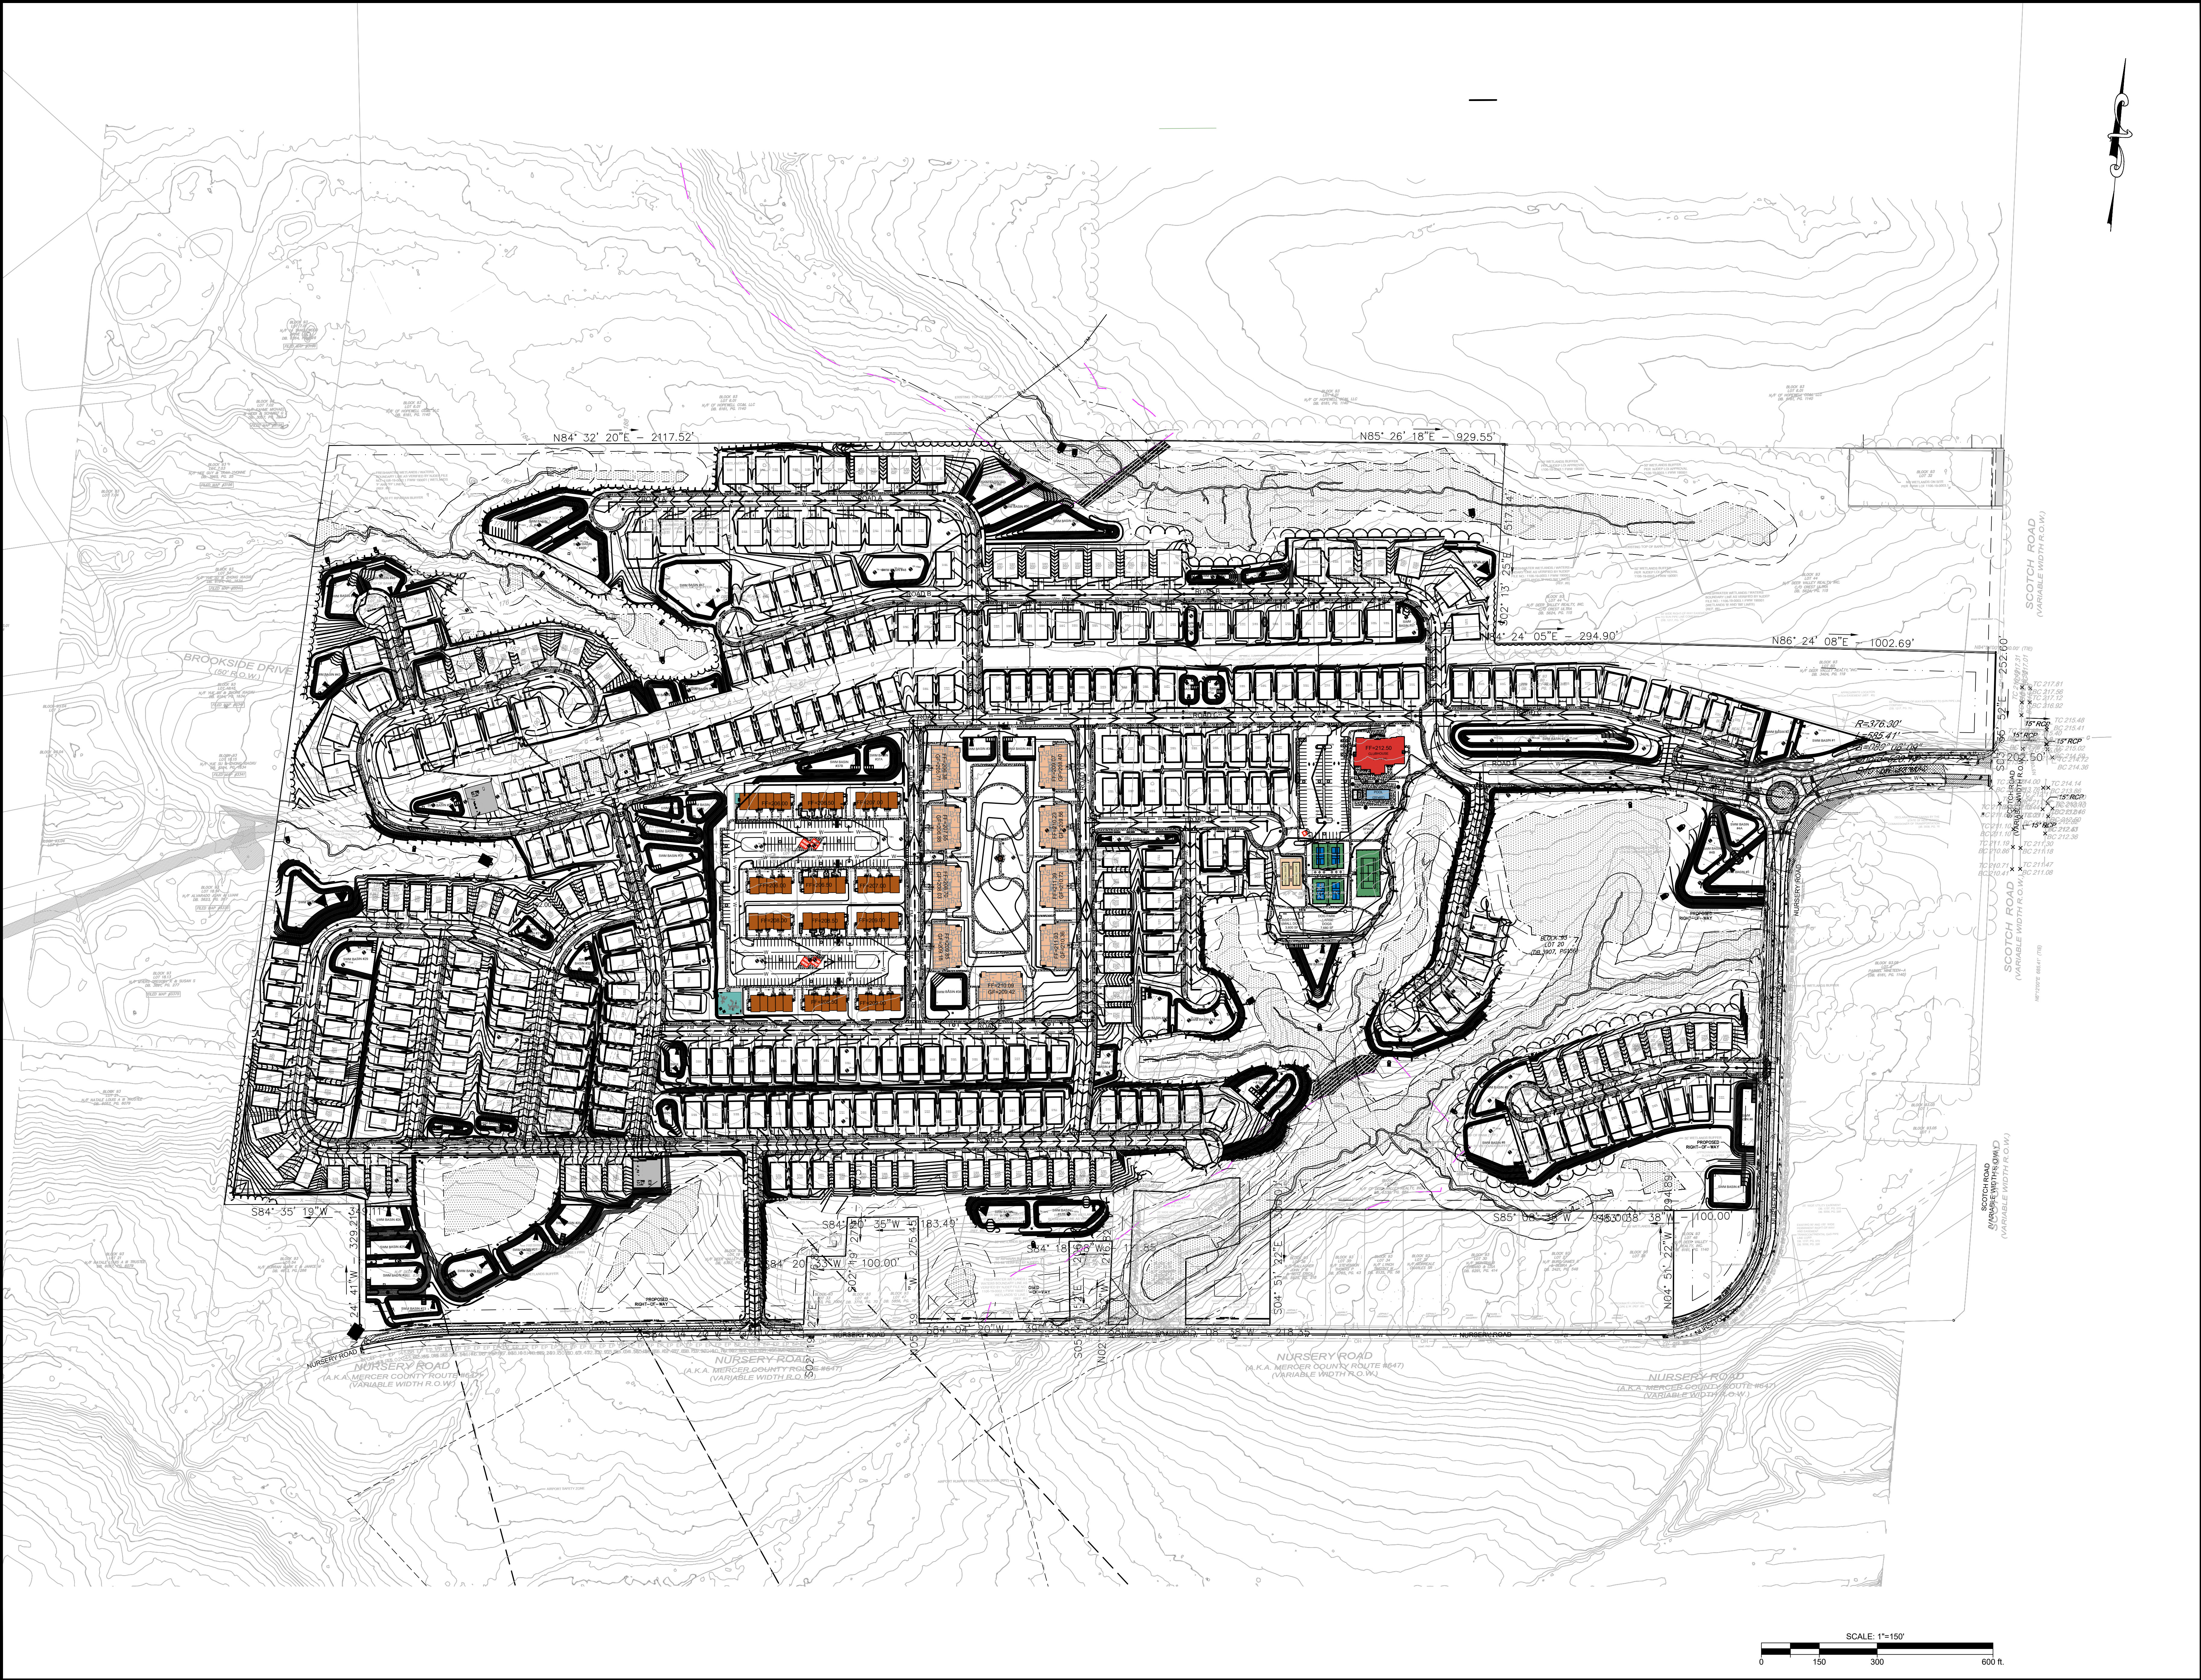


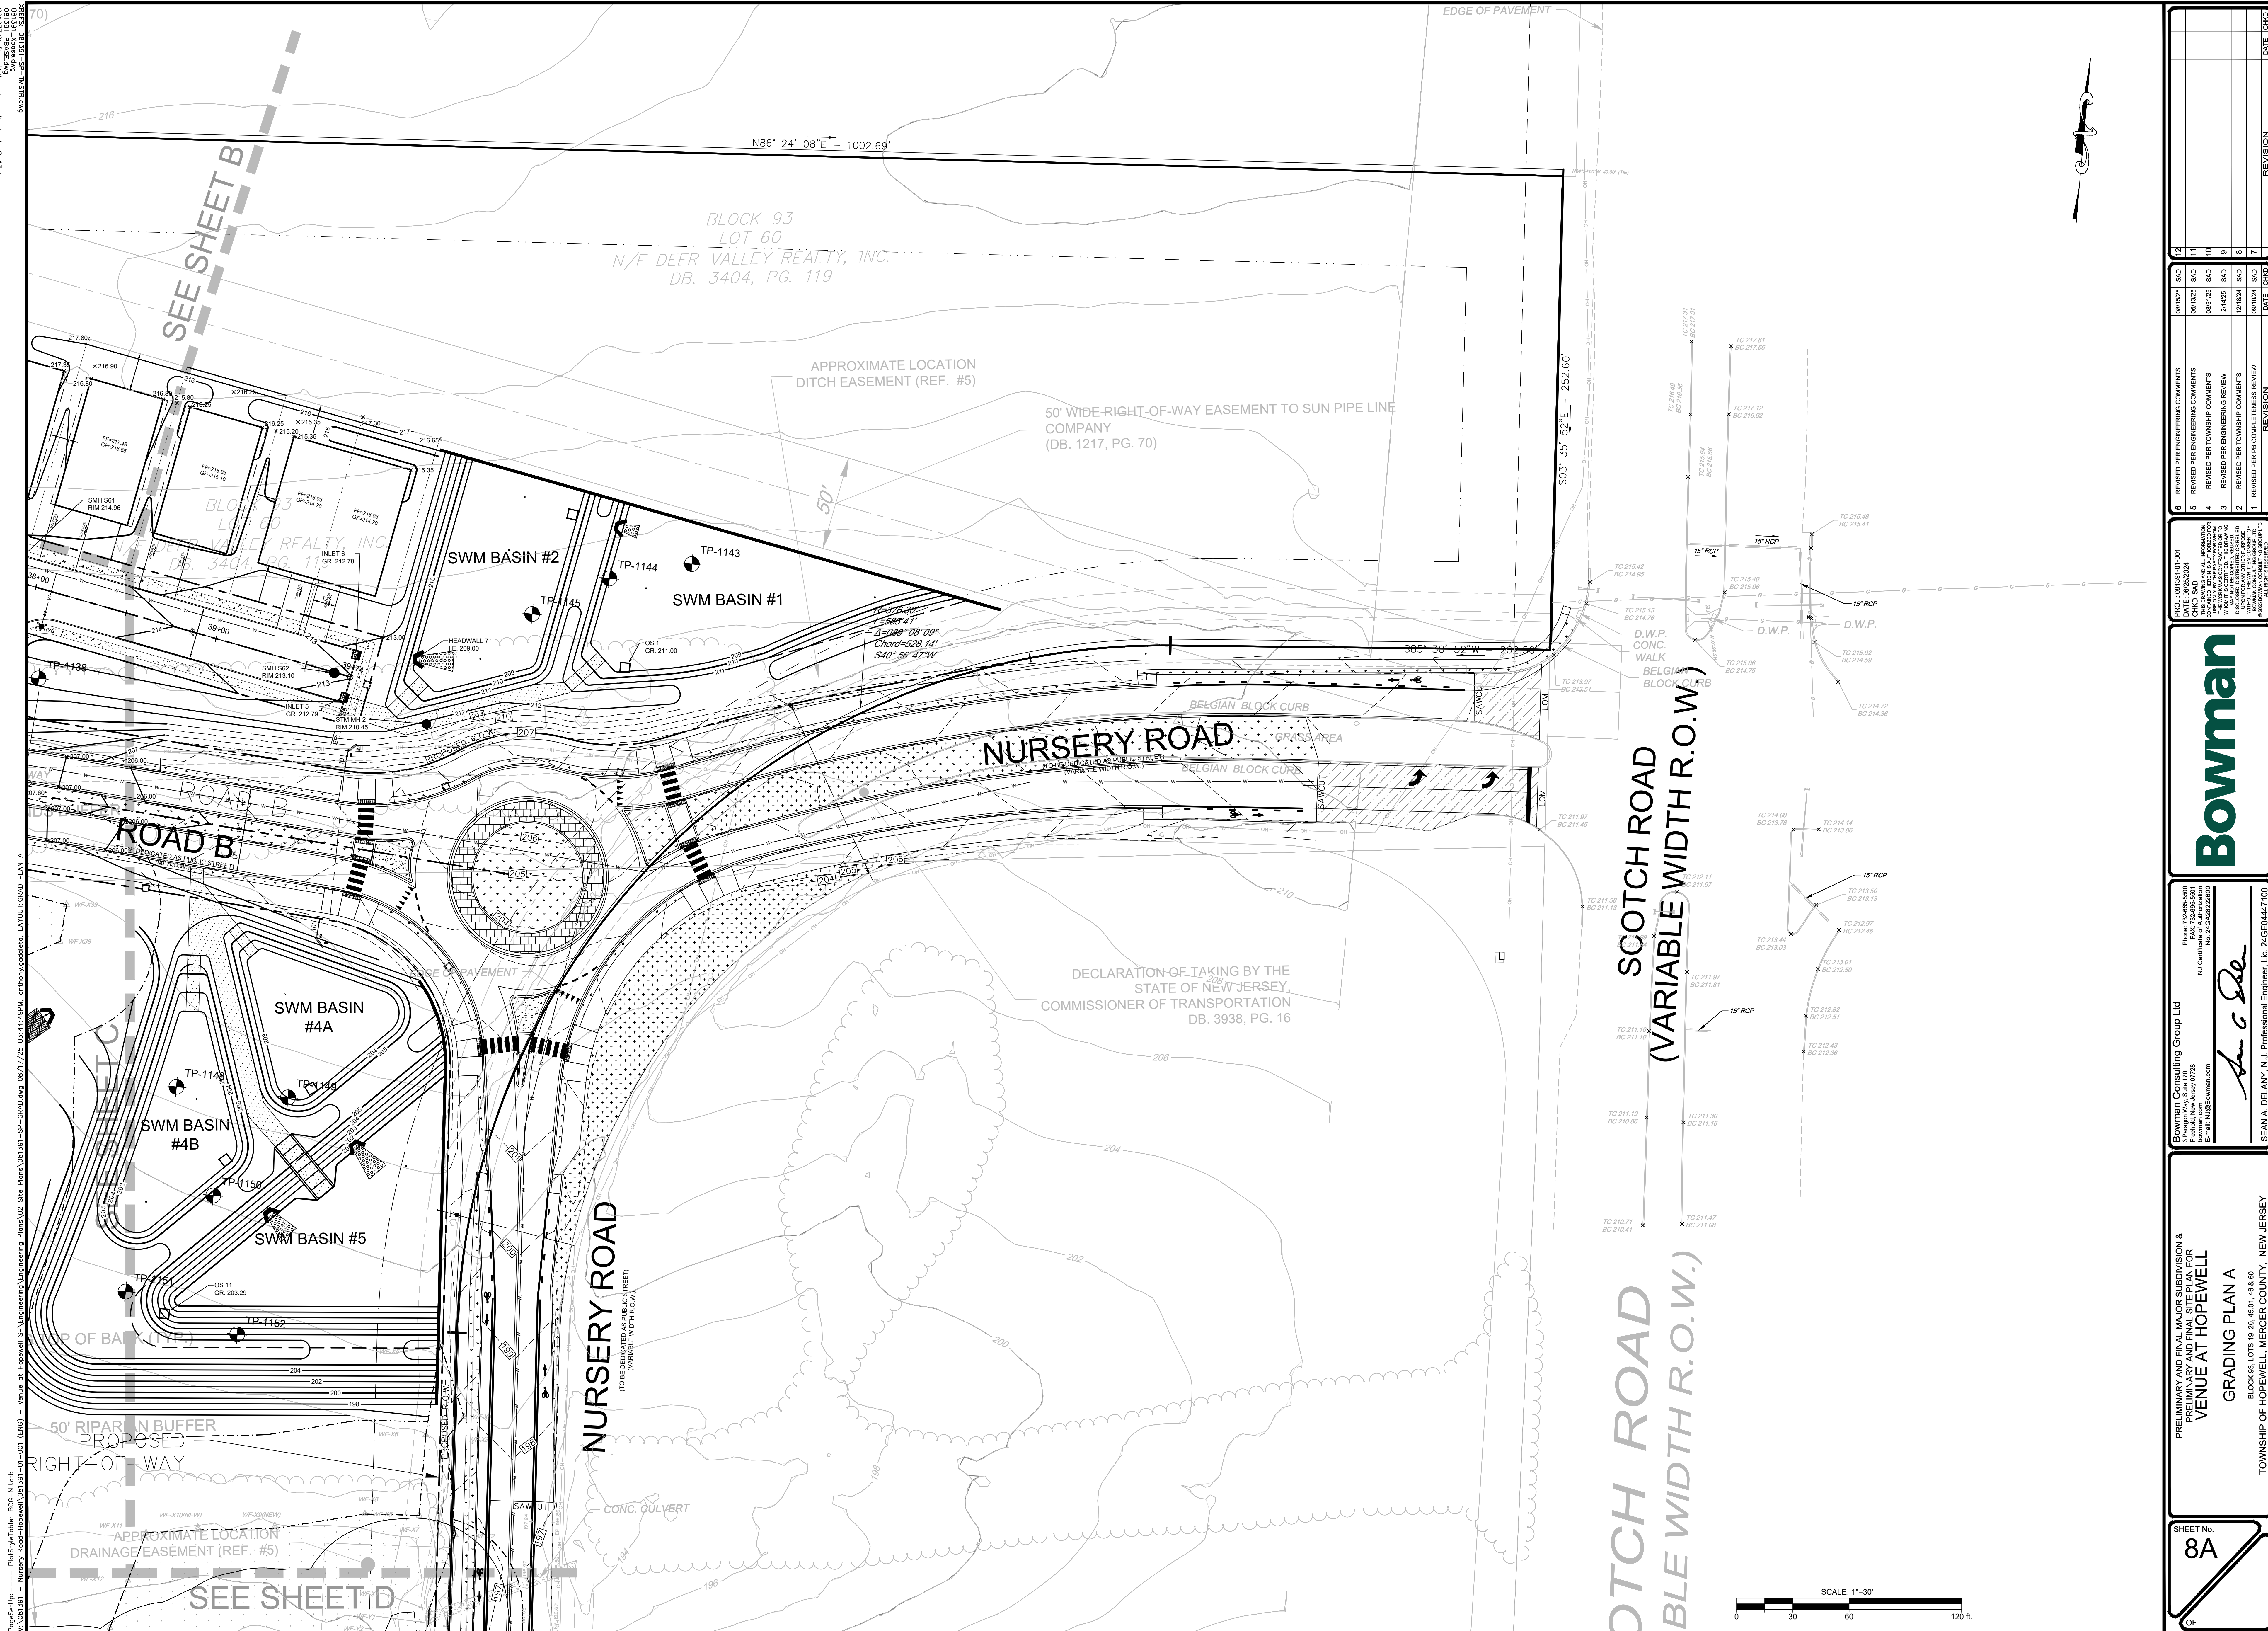

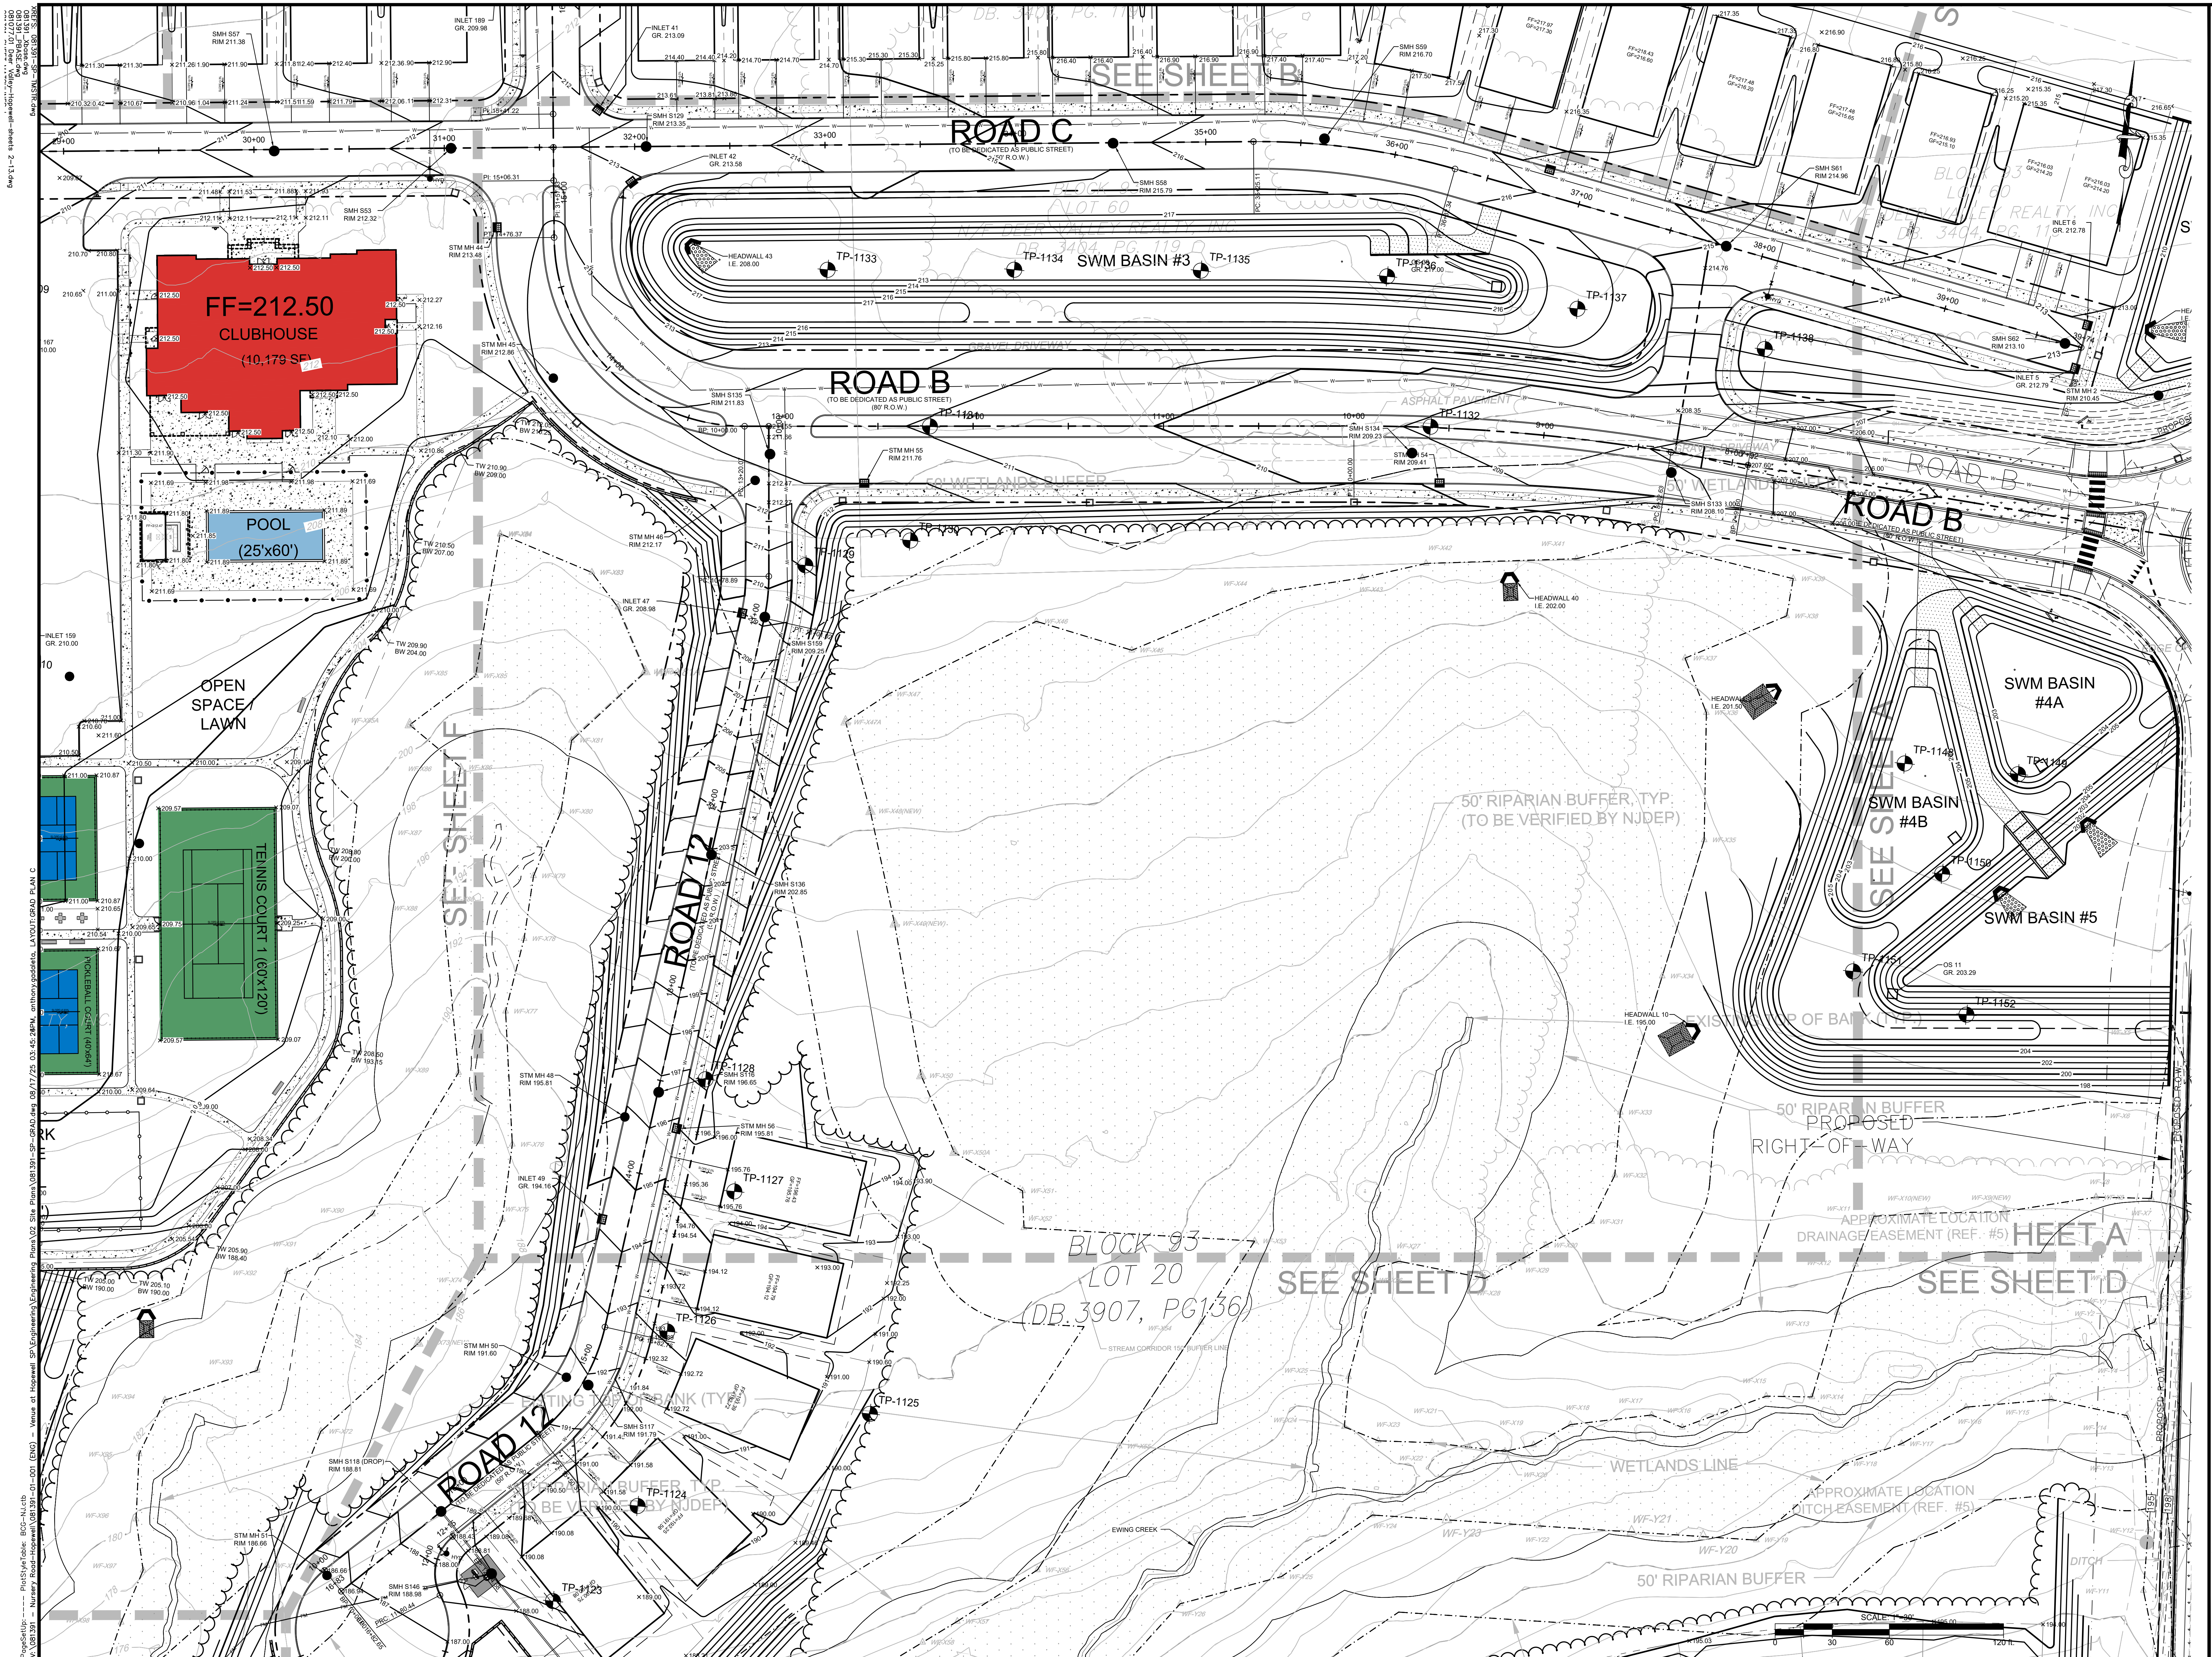[illegible]

PlotSheet.tbl: BCC-NJ.ctb
K:\081391 - Nursery Road-Hopewell\081391-01-001 (DWG) - Nursery Road-Hopewell-shets 2-13.dwg
08/07/2018 10:01:00 AM

FileSetup: - - - PlotSheet.tbl: BCC-NJ.ctb
K:\081391 - Nursery Road-Hopewell\081391-01-001 (DWG) - Nursery Road-Hopewell-shets 2-13.dwg
08/07/2018 10:01:00 AM

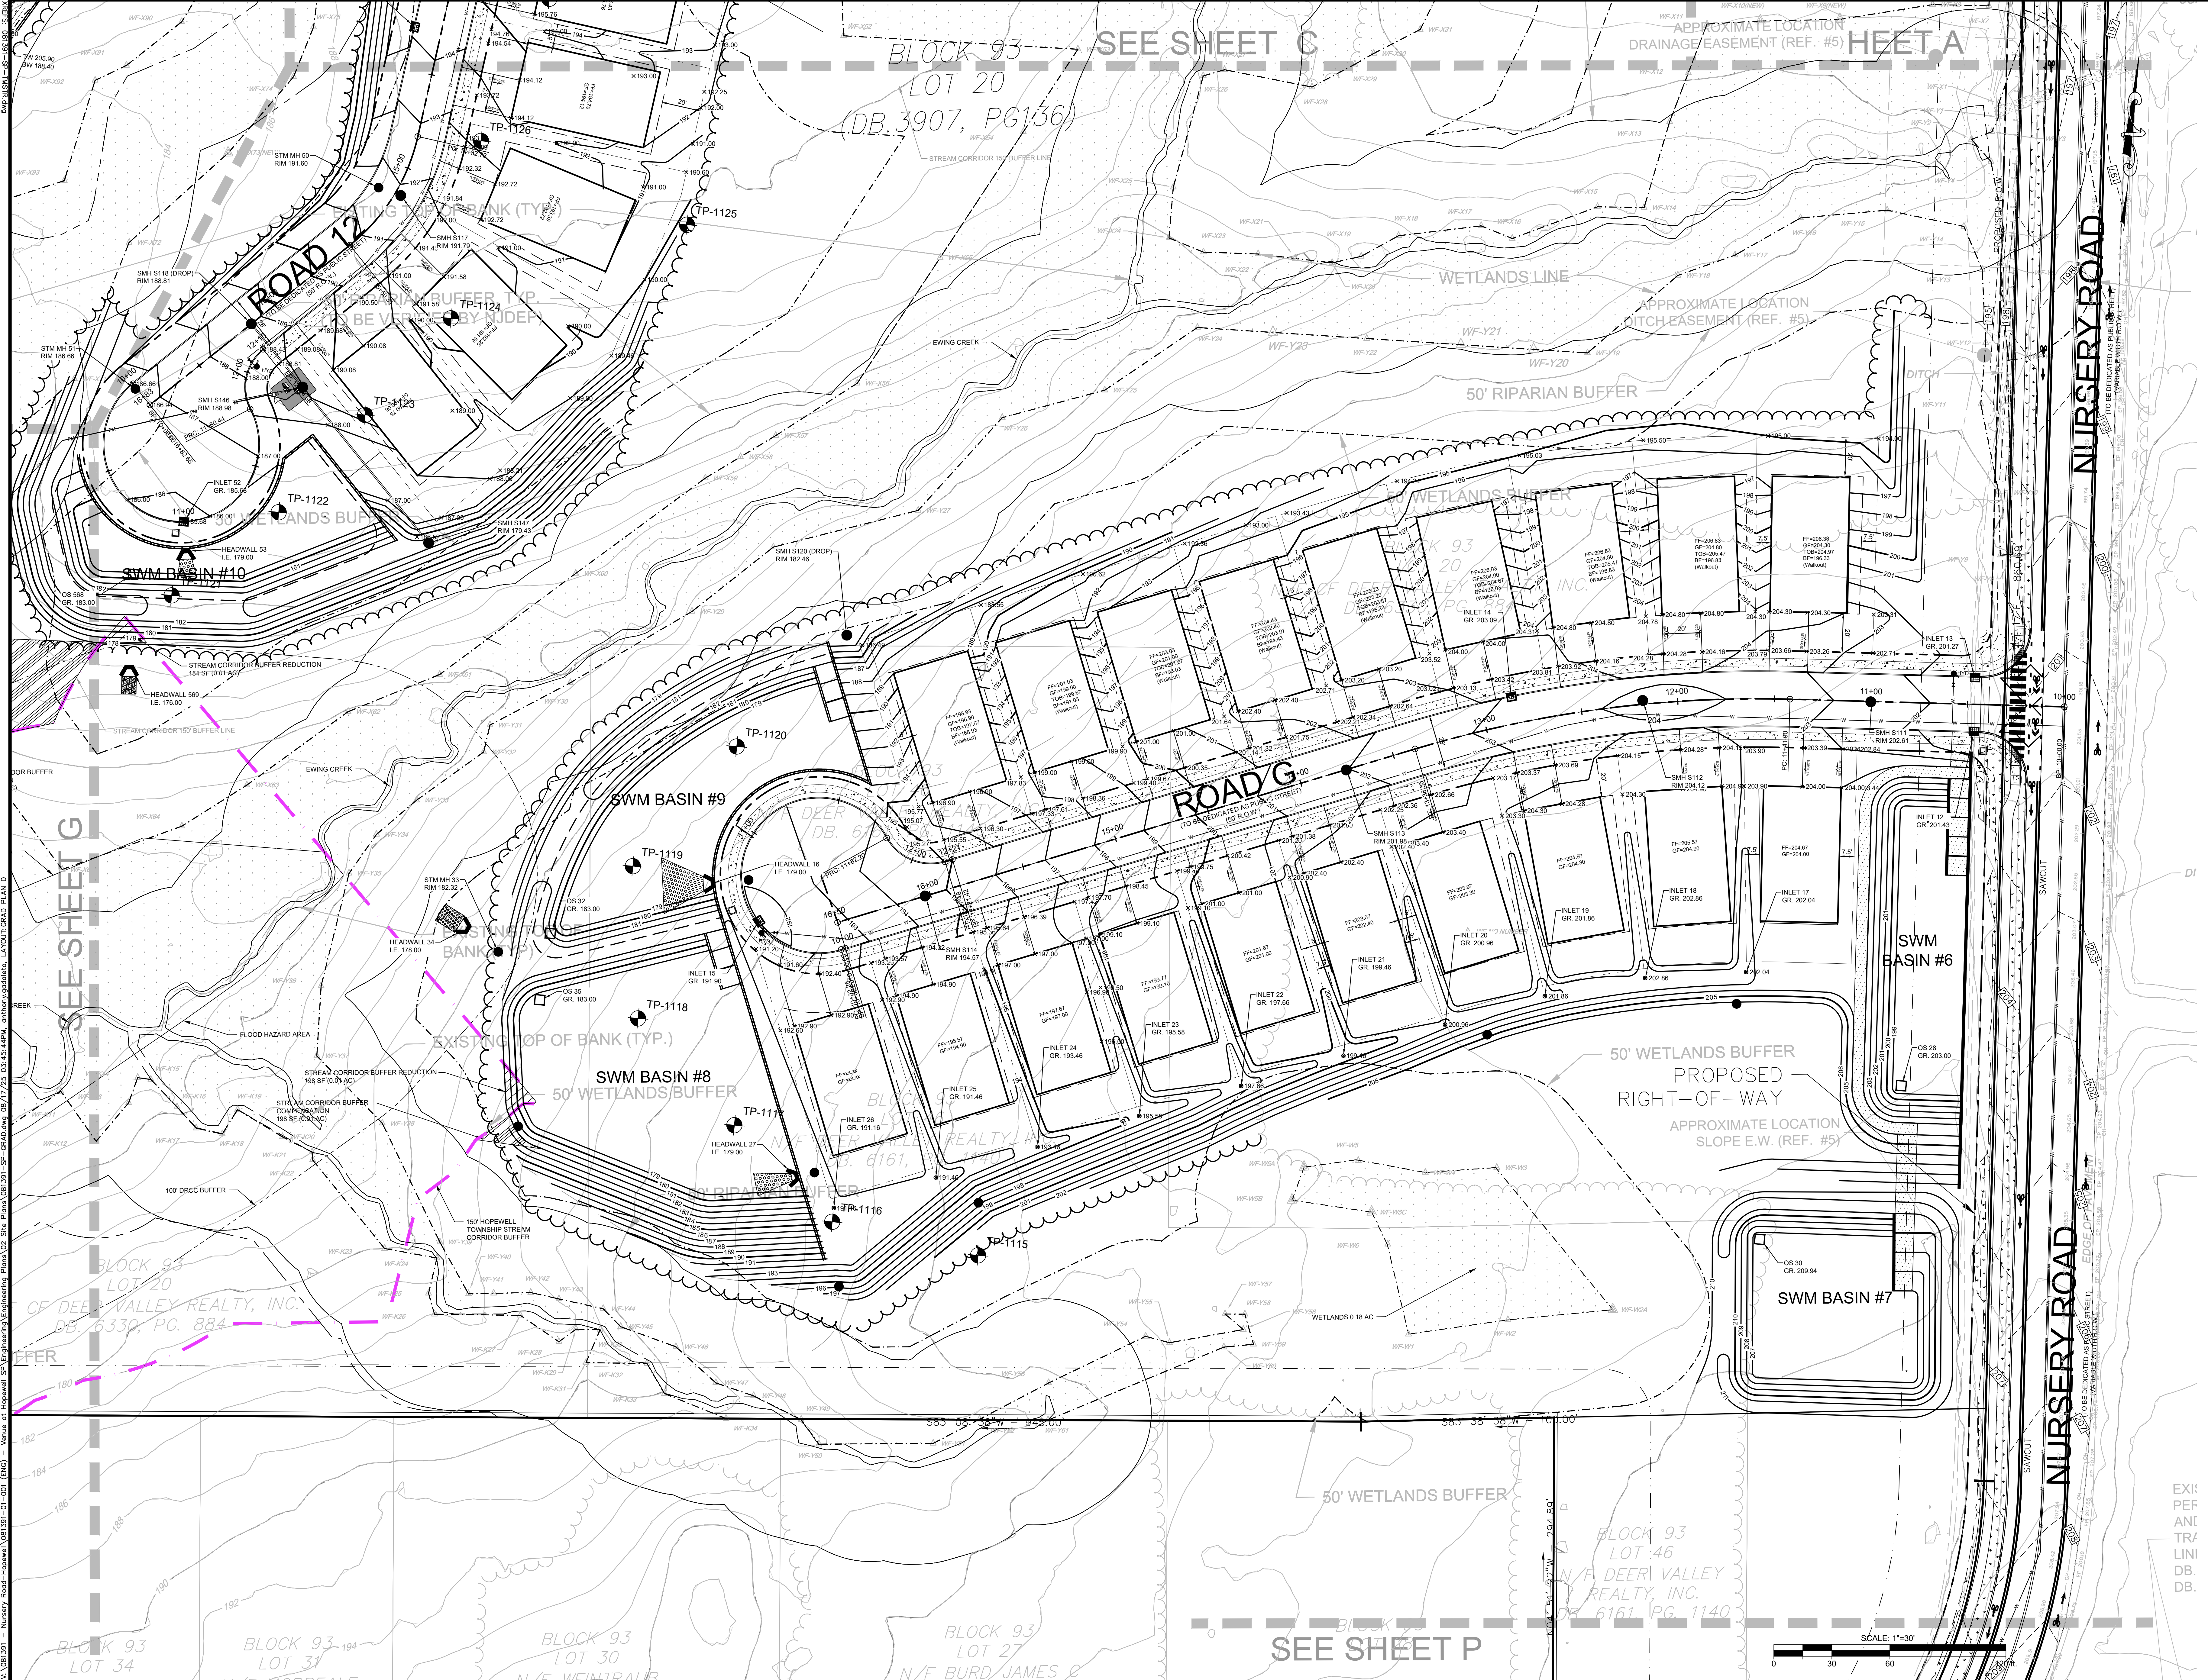

SHEET No.	
8D	


PRELIMINARY AND FINAL MAJOR SUBDIVISION & REVENUE AT HOPEWELL	
TOWNSHIP OF HOPEWELL, MERCER COUNTY, NEW JERSEY	

Bowman	
Bowman Consulting Group Ltd 3 Princeton Way, Suite 1712 Princeton, New Jersey 07728 Phone: 732-666-5000 Fax: 732-666-5001 Email: NJ@Bowman.com	

SEAN A. DELANY, N.J. Professional Engineer, Lic. 2462447100	
<i>Sean A. Delany</i>	

REVISION	
1	REVISED PER PI COMPLETE REVIEW
2	REVISED PER TOWNSHIP COMMENTS
3	REVISED PER ENGINEERING REVIEW
4	REVISED PER TOWNSHIP COMMENTS
5	REVISED PER ENGINEERING COMMENTS
6	REVISED PER ENGINEERING COMMENTS

DATE	
08/07/2018	08/07/2018

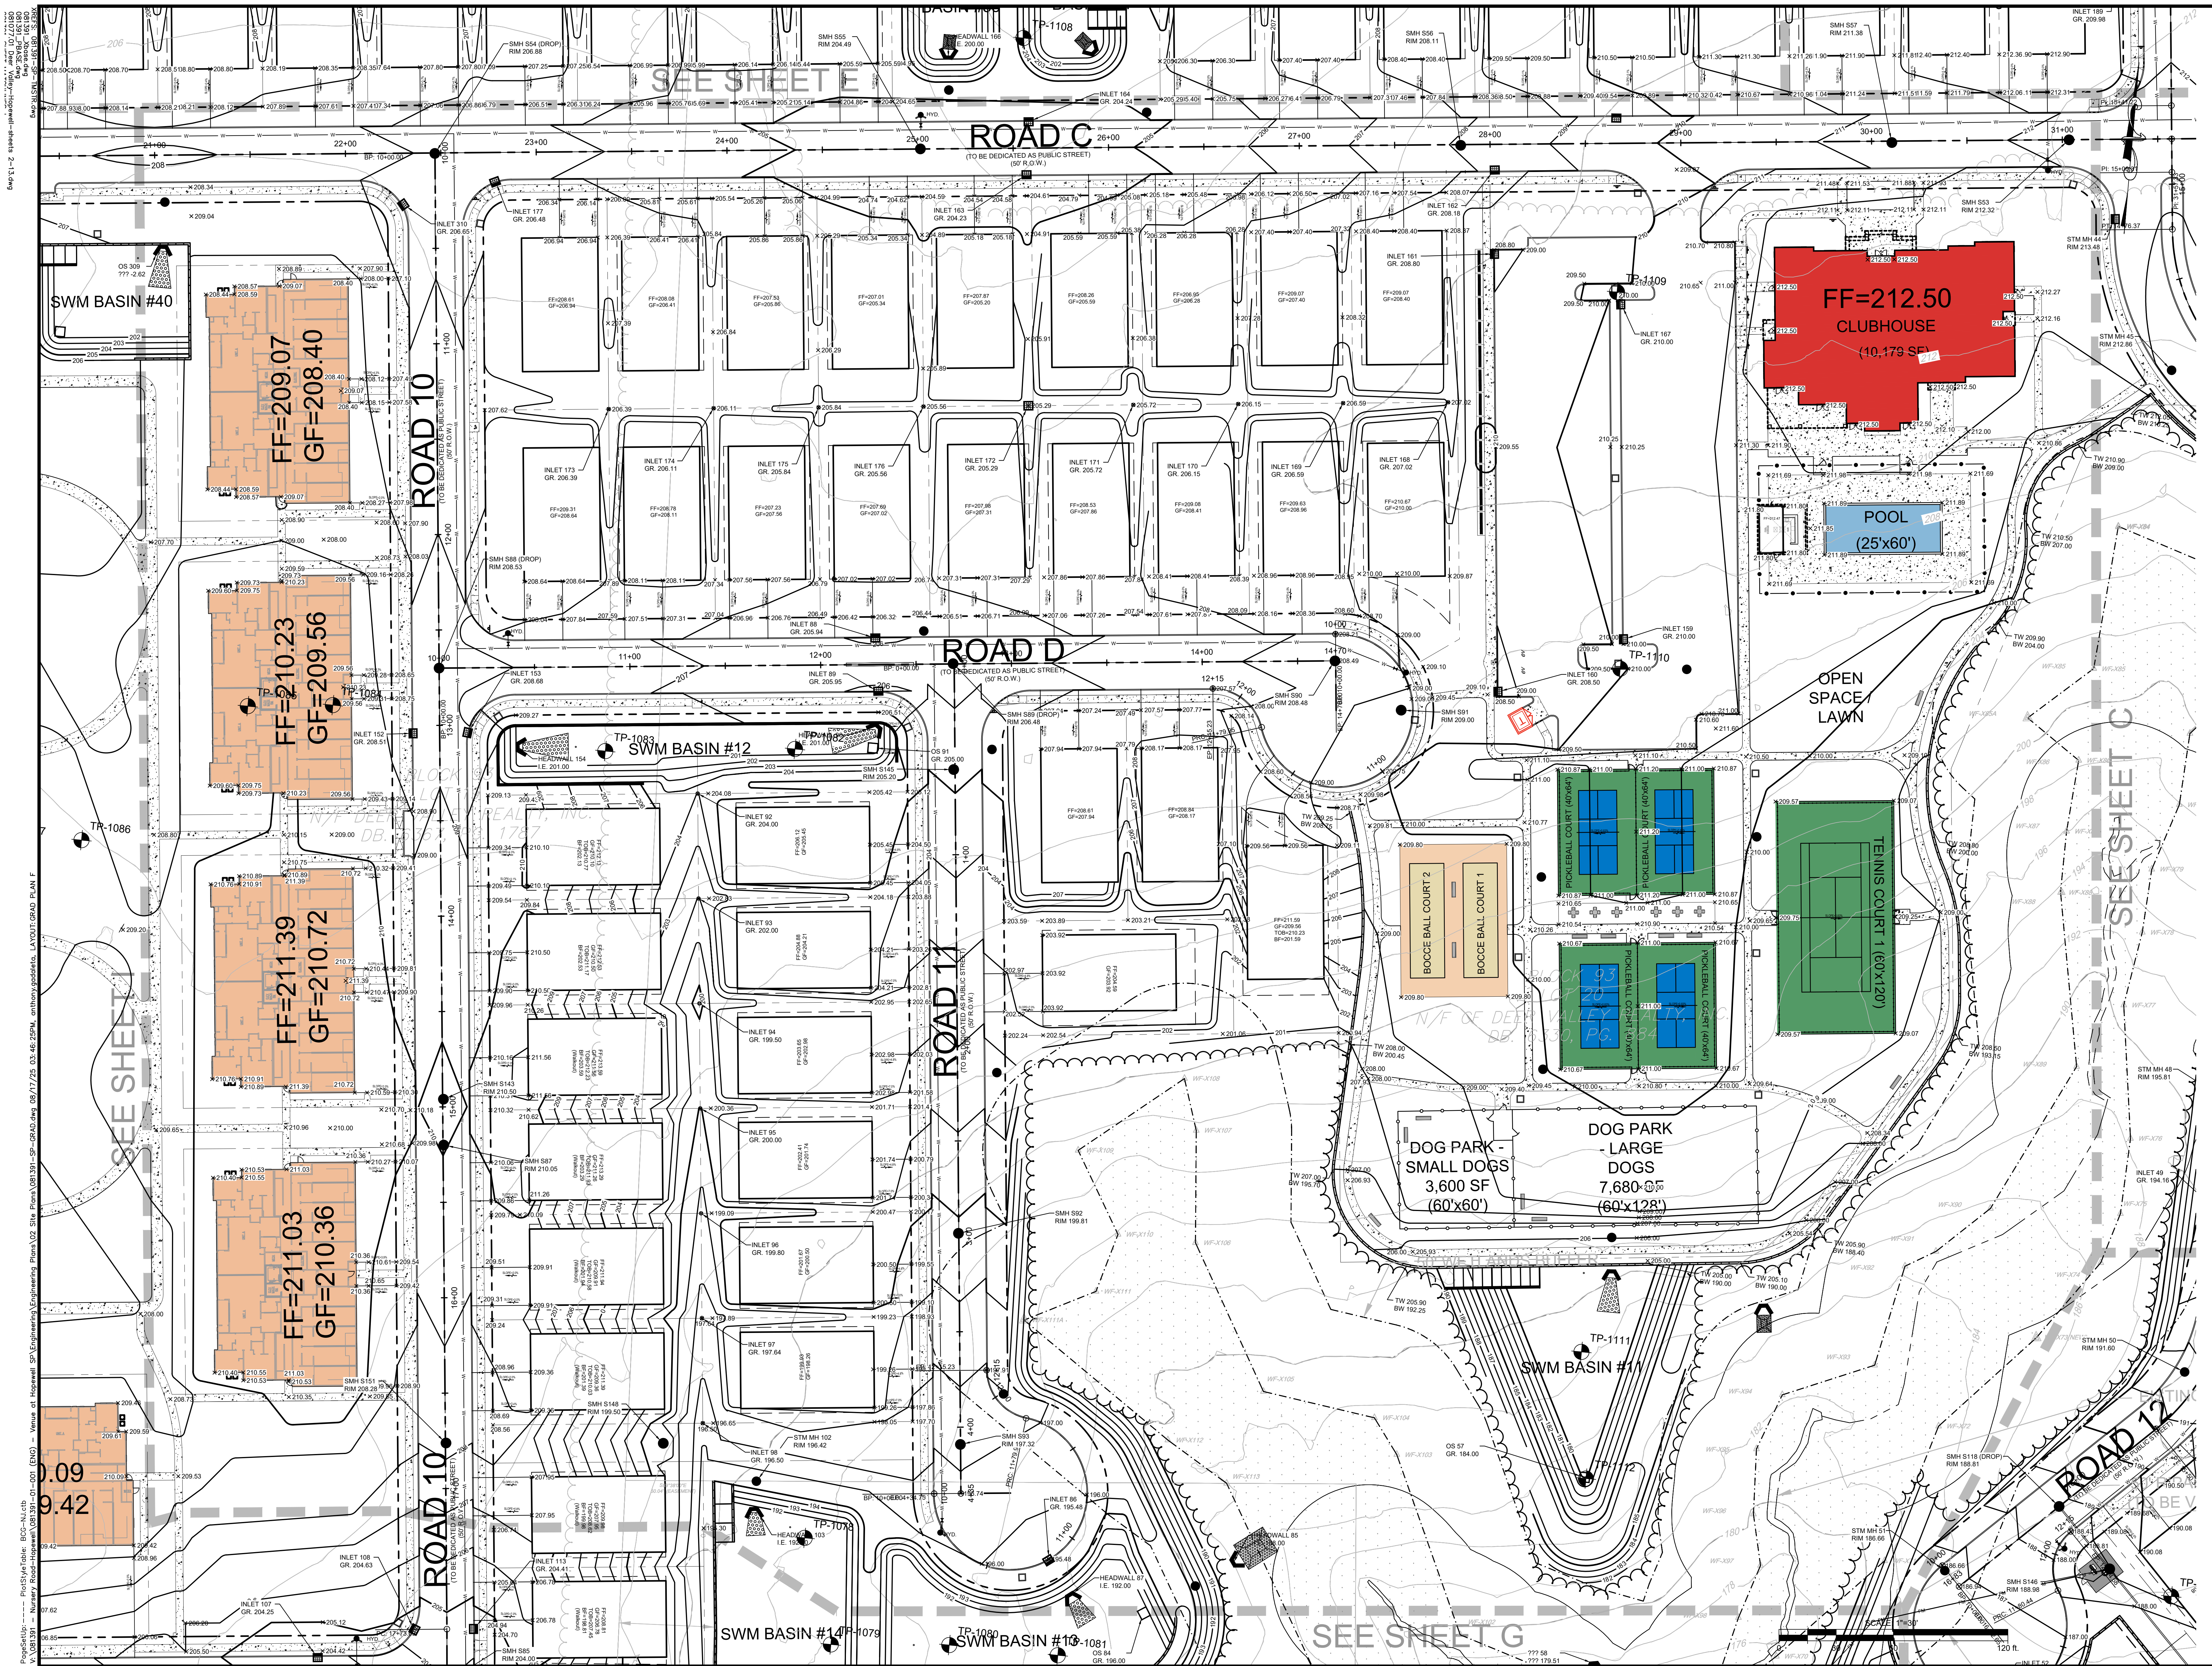

PRELIMINARY AND FINAL MAJOR SUBDIVISION & PLANNING AND ZONING REVIEW FOR VENUE AT HOPEWELL

TOWNSHIP OF HOPEWELL, MERCER COUNTY, NEW JERSEY

8F

Phone: 732-666-5000
Fax: 732-666-5001
NJ Certificate No. ZAG02022005

A. c. De


SEAN A. DELANY, N.J. Professional Engineer, Lic. ZAG04447100

DATE: 06/25/2024
CHD: S.A.D.
REVISIONS

NO.	DATE	BY	REVISION
1	06/25/2024	S.A.D.	REVISED PER ENGINEERING COMMENTS
2	06/25/2024	S.A.D.	REVISED PER TOWNSHIP COMMENTS
3	06/25/2024	S.A.D.	REVISED PER TOWNSHIP REVIEW
4	06/25/2024	S.A.D.	REVISED PER TOWNSHIP COMMENTS
5	06/25/2024	S.A.D.	REVISED PER TOWNSHIP REVIEW
6	06/25/2024	S.A.D.	REVISED PER TOWNSHIP REVIEW
7	06/25/2024	S.A.D.	REVISED PER TOWNSHIP REVIEW

~~FILED MAP #3196~~

N84° 32' 20"E — 2117.52'

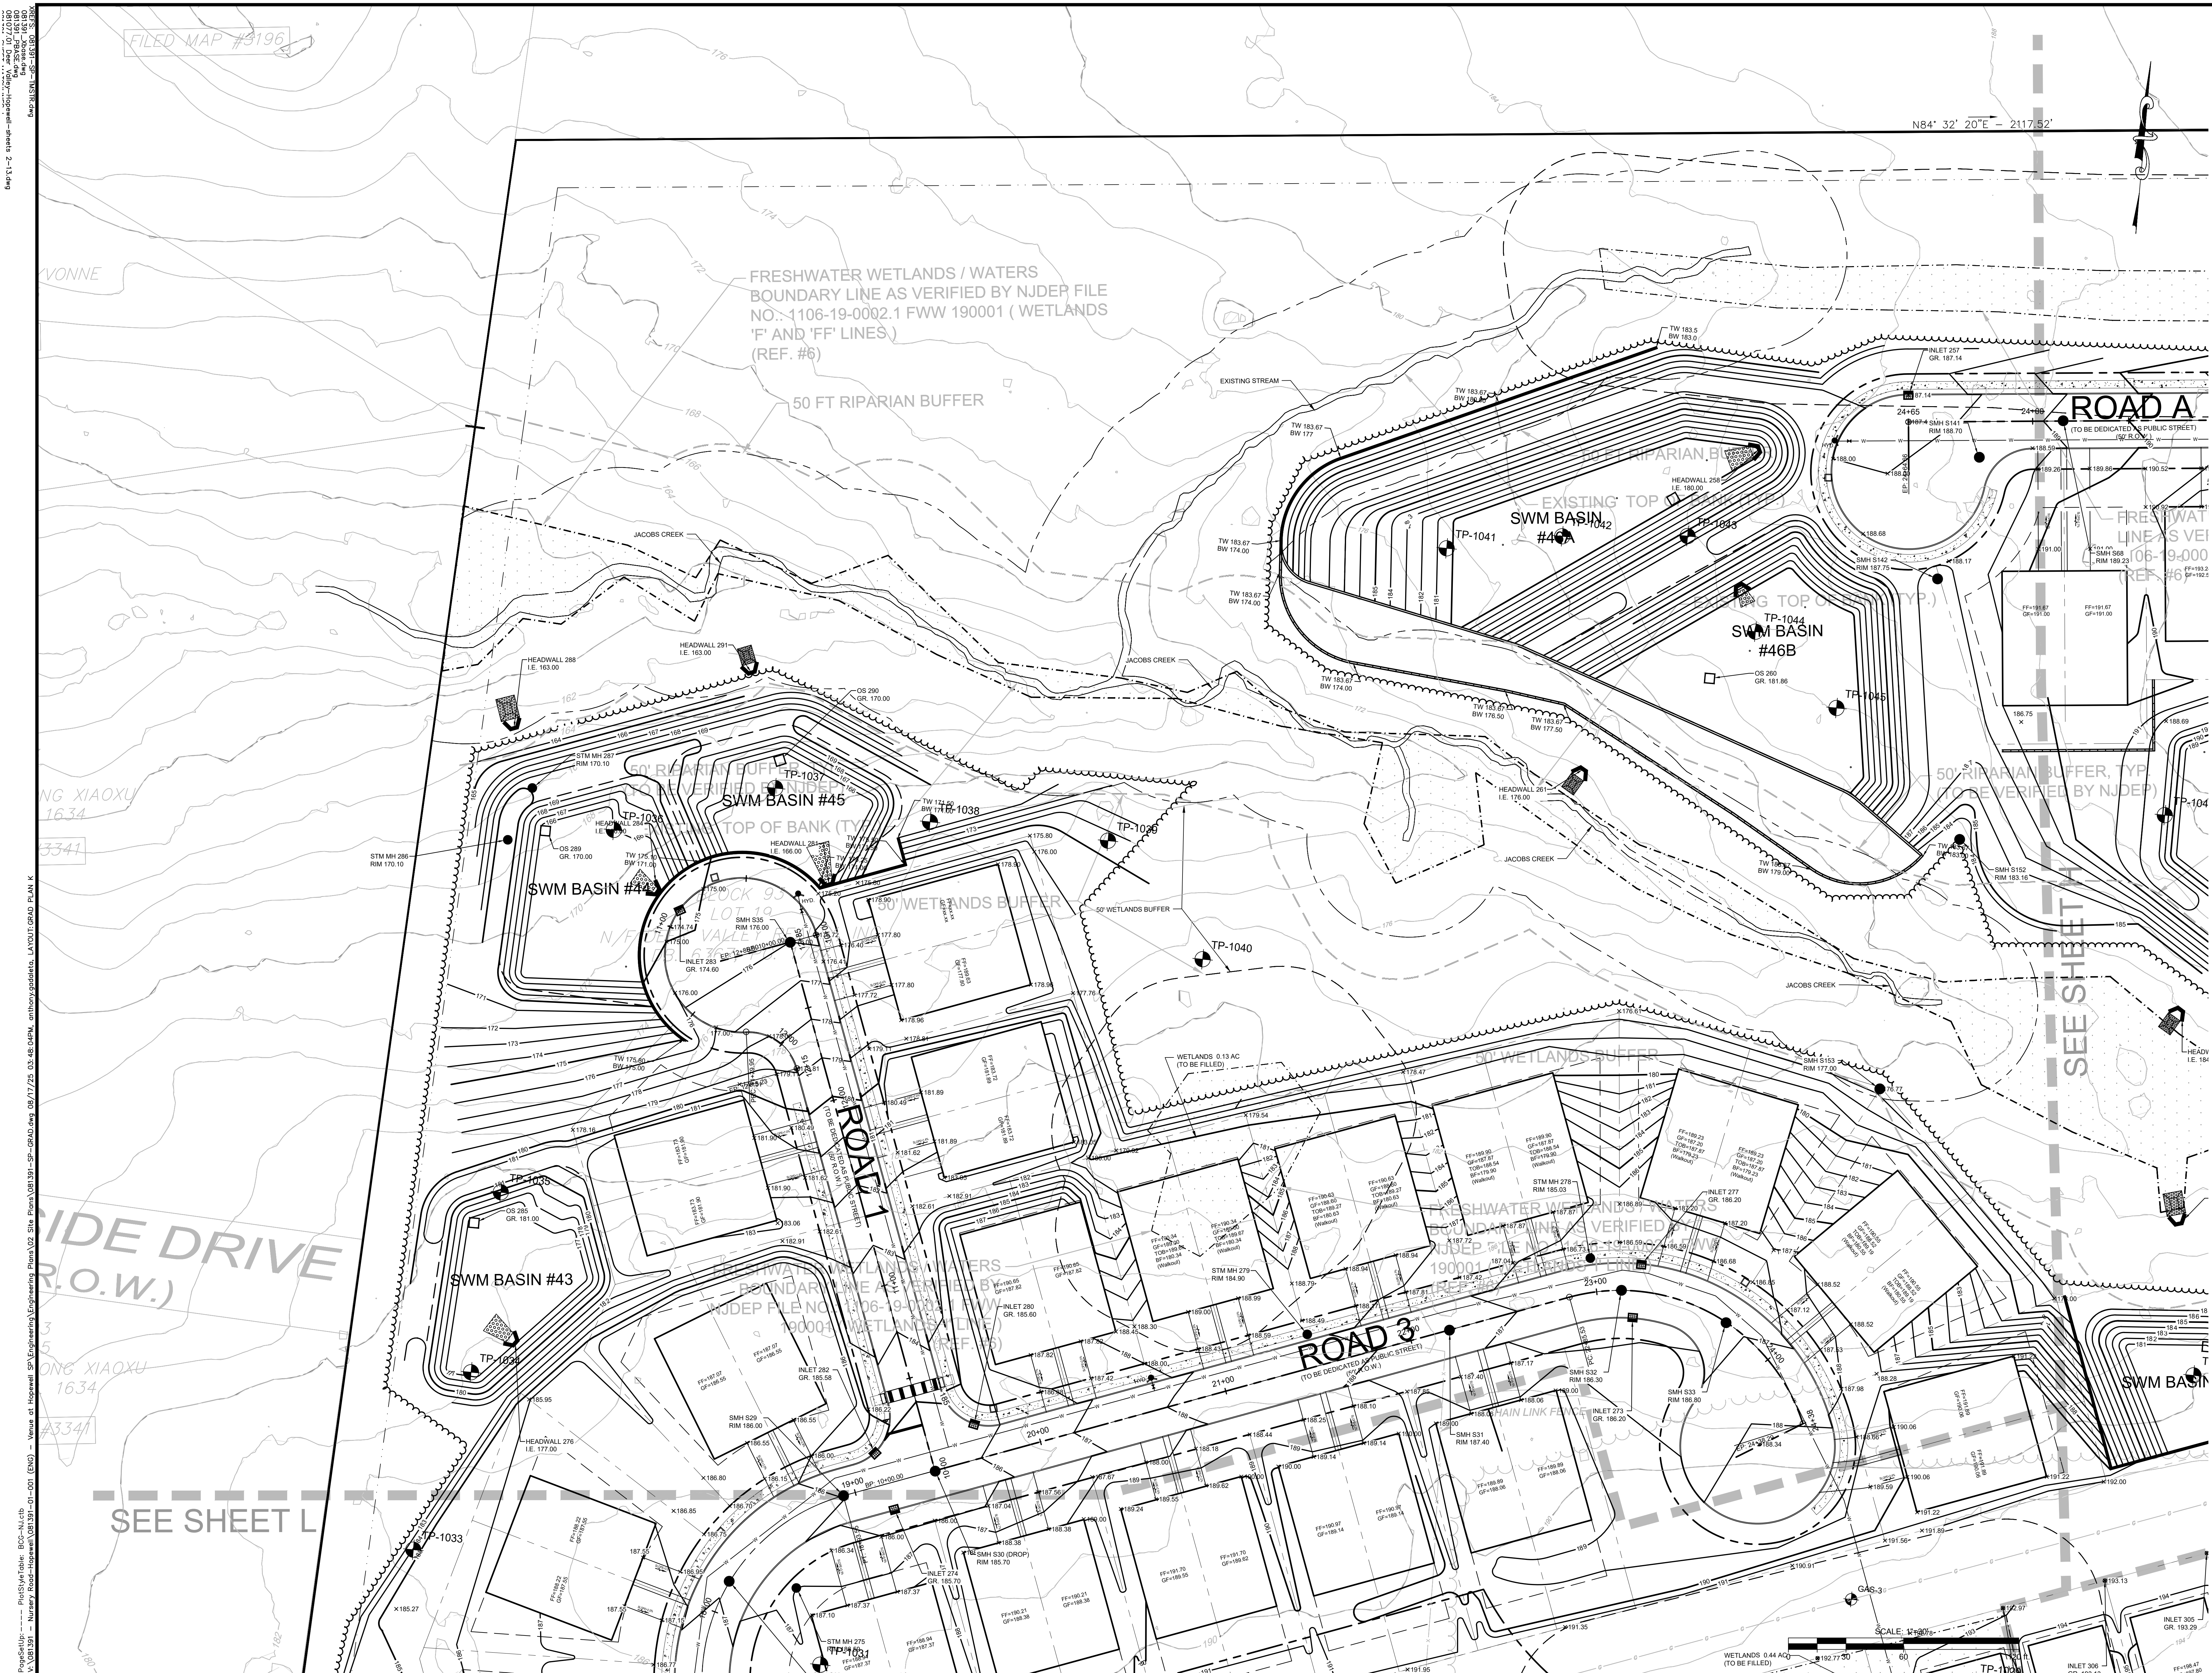

6	REVISED PER ENGINEERING COMMENTS	SAD	12	
5	REVISED PER ENGINEERING COMMENTS	SAD	11	
4	REVISED PER TOWNSHIP COMMENTS	SAD	10	
3	REVISED PER ENGINEERING REVIEW	SAD	9	
2	REVISED PER TOWNSHIP COMMENTS	SAD	8	
1	REVISED PER COMPLETION REVIEW	SAD	7	
	REVISION	DATE	CHRG	

Bowman

Bowman Consulting Group Ltd
3 Pringle Way, Suite 177
Burlington, Ontario L7R 4A9
Canada Tel: 778-278-1728
E-Mail: N.J@bowman.com

Phone: 734-465-0300
Fax: 734-465-5501
E-Mail: N.J@bowman.com

N.J. Certificate of Authorization
No. 24GE04447100

Sean C Delany

SEAN A. DELANY, N.J. Professional Engineer, Lic. 24GE04447100

PRELIMINARY AND FINAL MAJOR SUBDIVISION &
PRELIMINARY AND FINAL SITE PLAN FOR
VENUE AT HOPEWELL


GRADING PLAN K

BLOCK 93, LOTS 19, 20, 45-01, 48 & 60

TOWNSHIP OF HOPEWELL, MERCER COUNTY, NEW JERSEY

SHEET No.
8K
OF

[illegible]

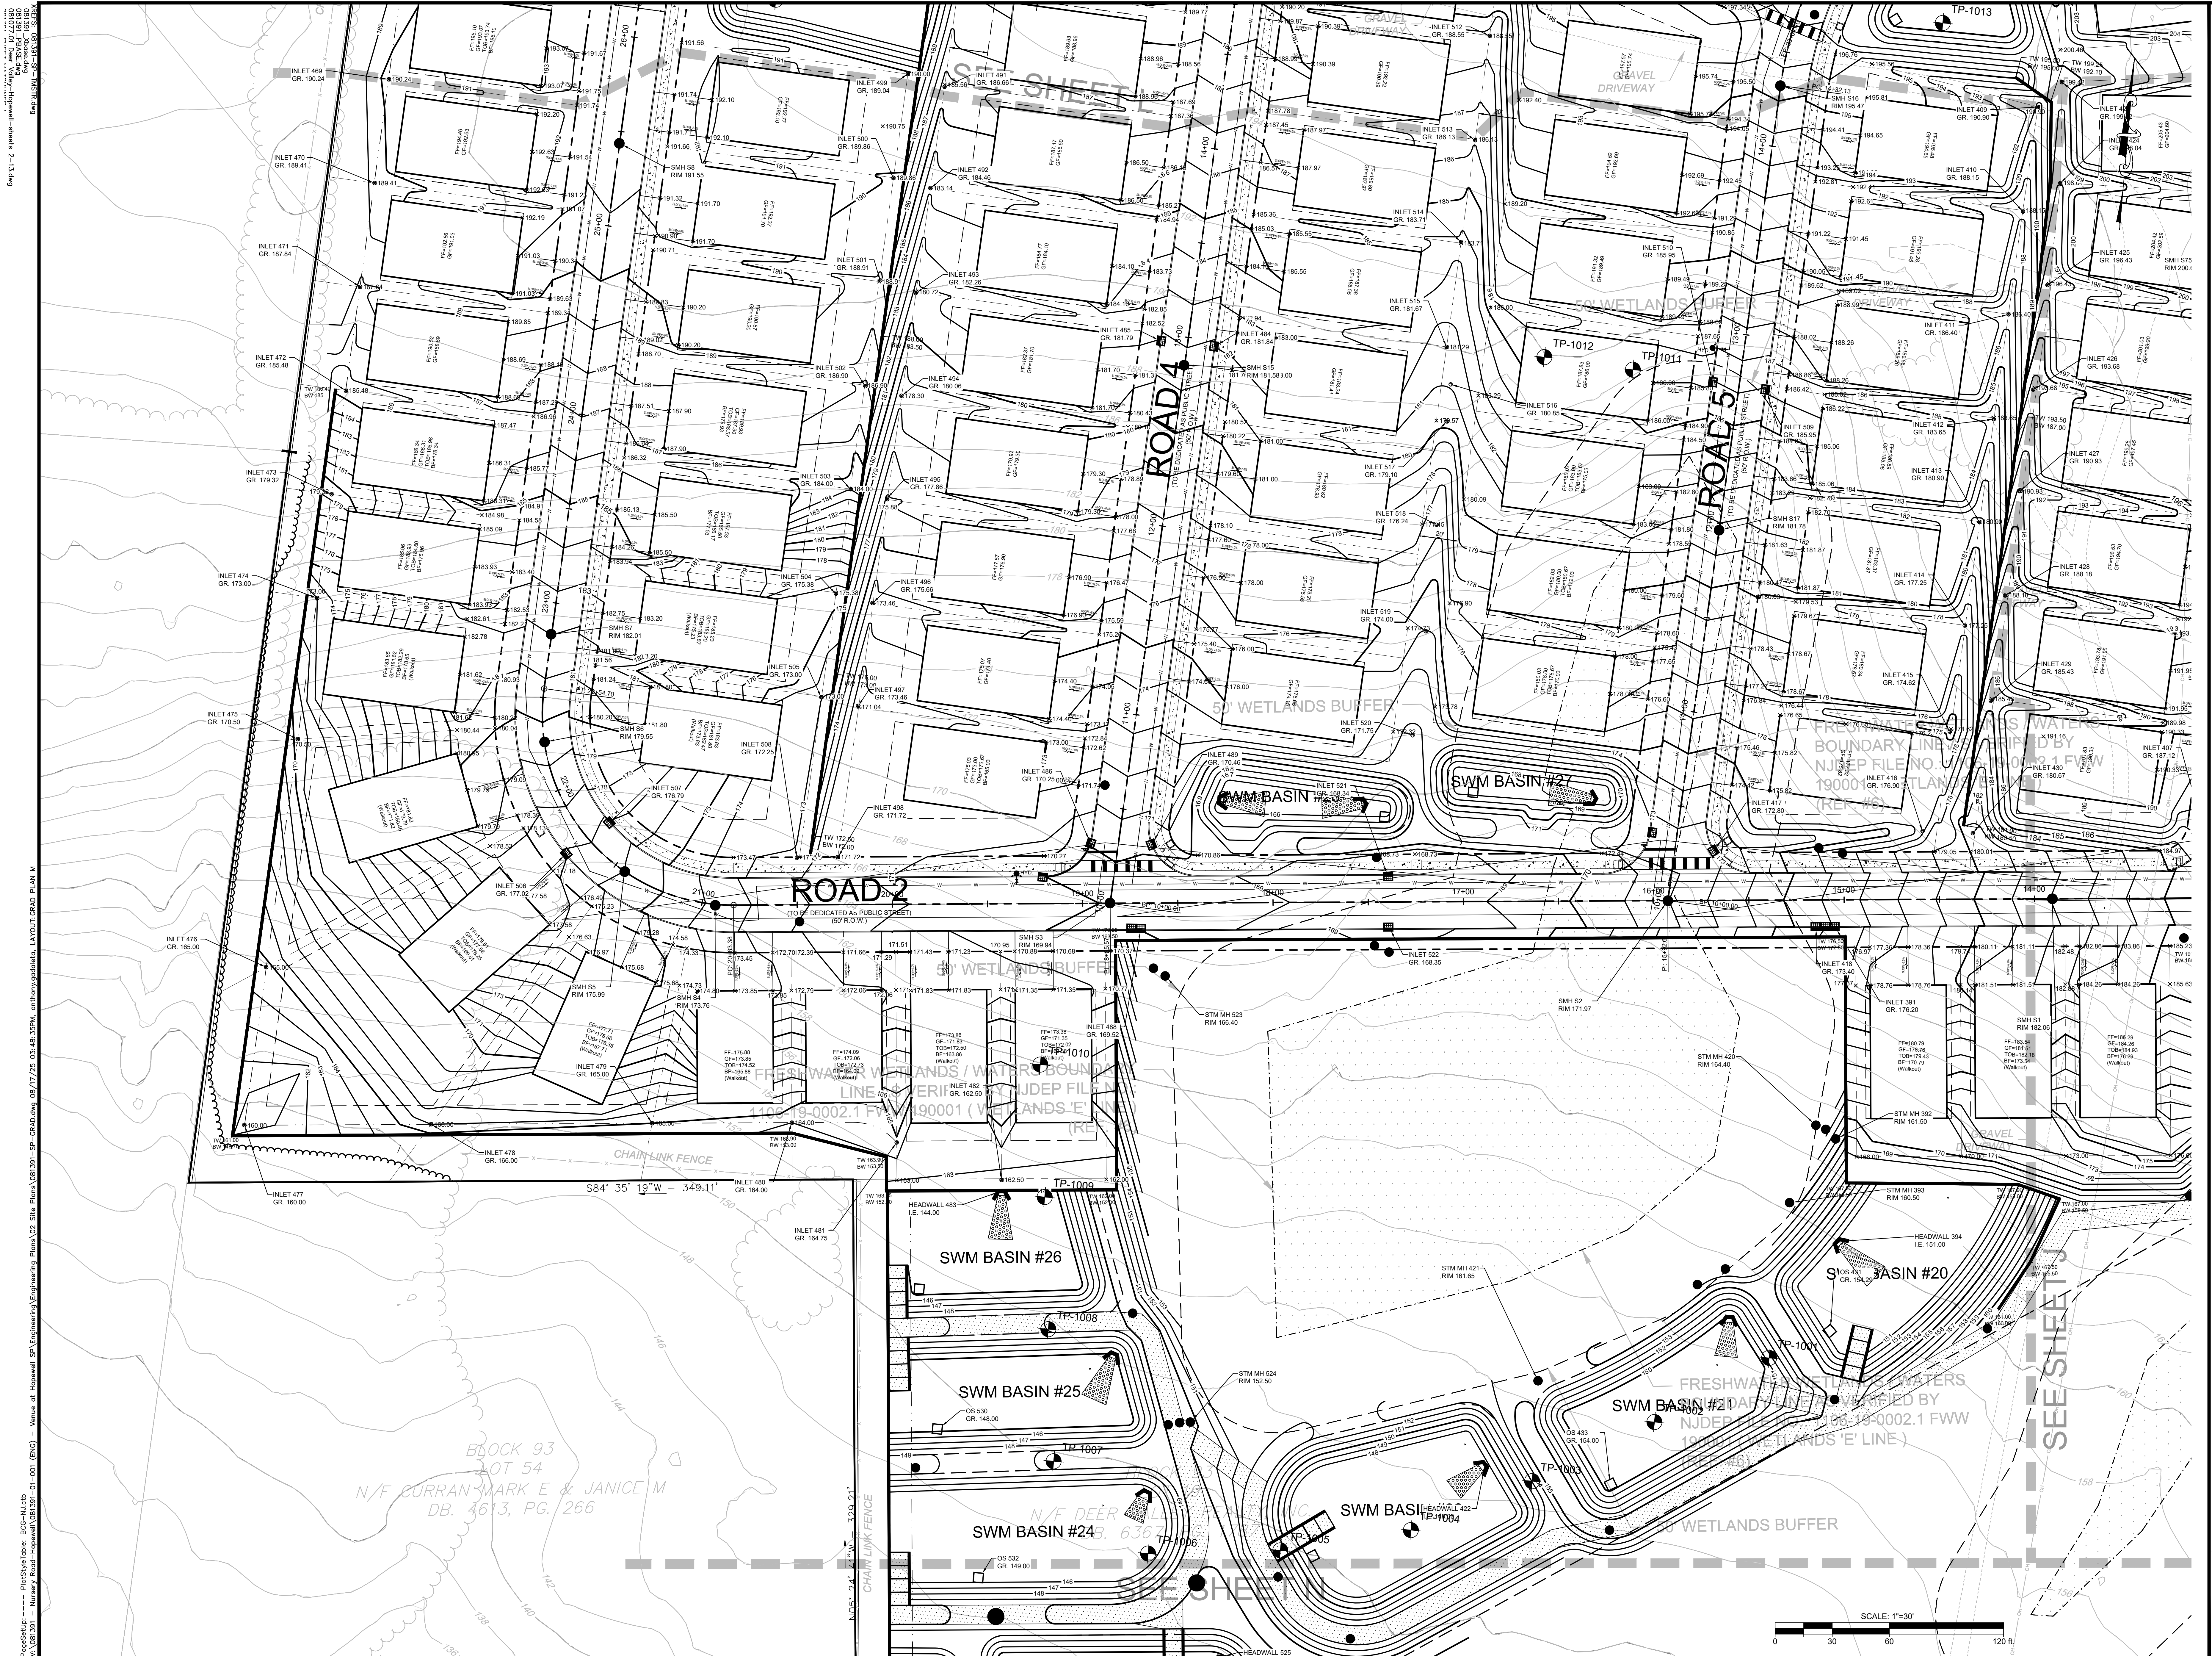

PRELIMINARY AND FINAL MAJOR SURVIVORSHIP & PRELIMINARY AND FINAL SITE PLAN FOR VENUE AT HOPEWELL

GRADING PLAN M

BLOCK 93, LOTS 19, 20, 45, 47, 48 & 50

TOWNSHIP OF HOPEWELL, MERCER COUNTY, NEW JERSEY

8M

SHEET No.

Bowman Consulting Group Ltd

3 Fargate Way, Suite 1770
Princeton, NJ 08540-7126

Phone: 732-666-5500
Fax: 732-666-5501
Email: info@bowman.com
Website: www.bowman.com

Sean A. Delany

N.J. Professional Engineer
No. 24002522600

Bowman

Project: 732-666-5500
Date: 08/15/2024
Revision: 1

PROJ. 08-191-01-001

DATE 08/15/2024

REVISION 1

REVISION 1

REVISION 2

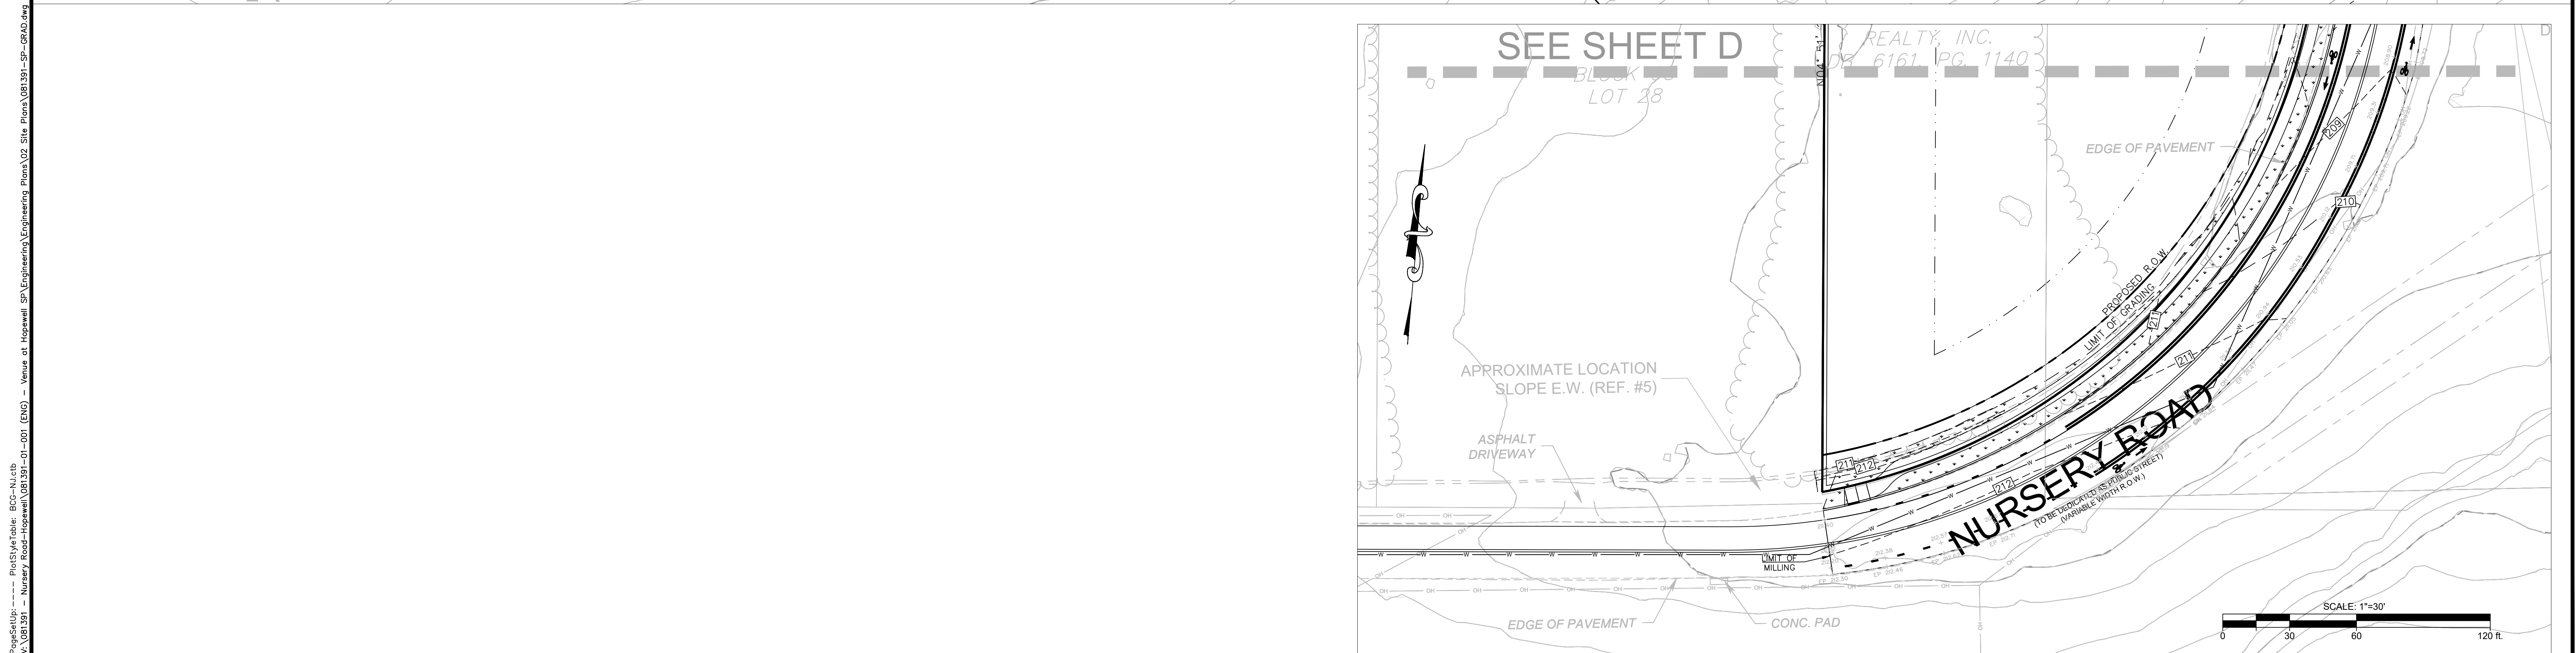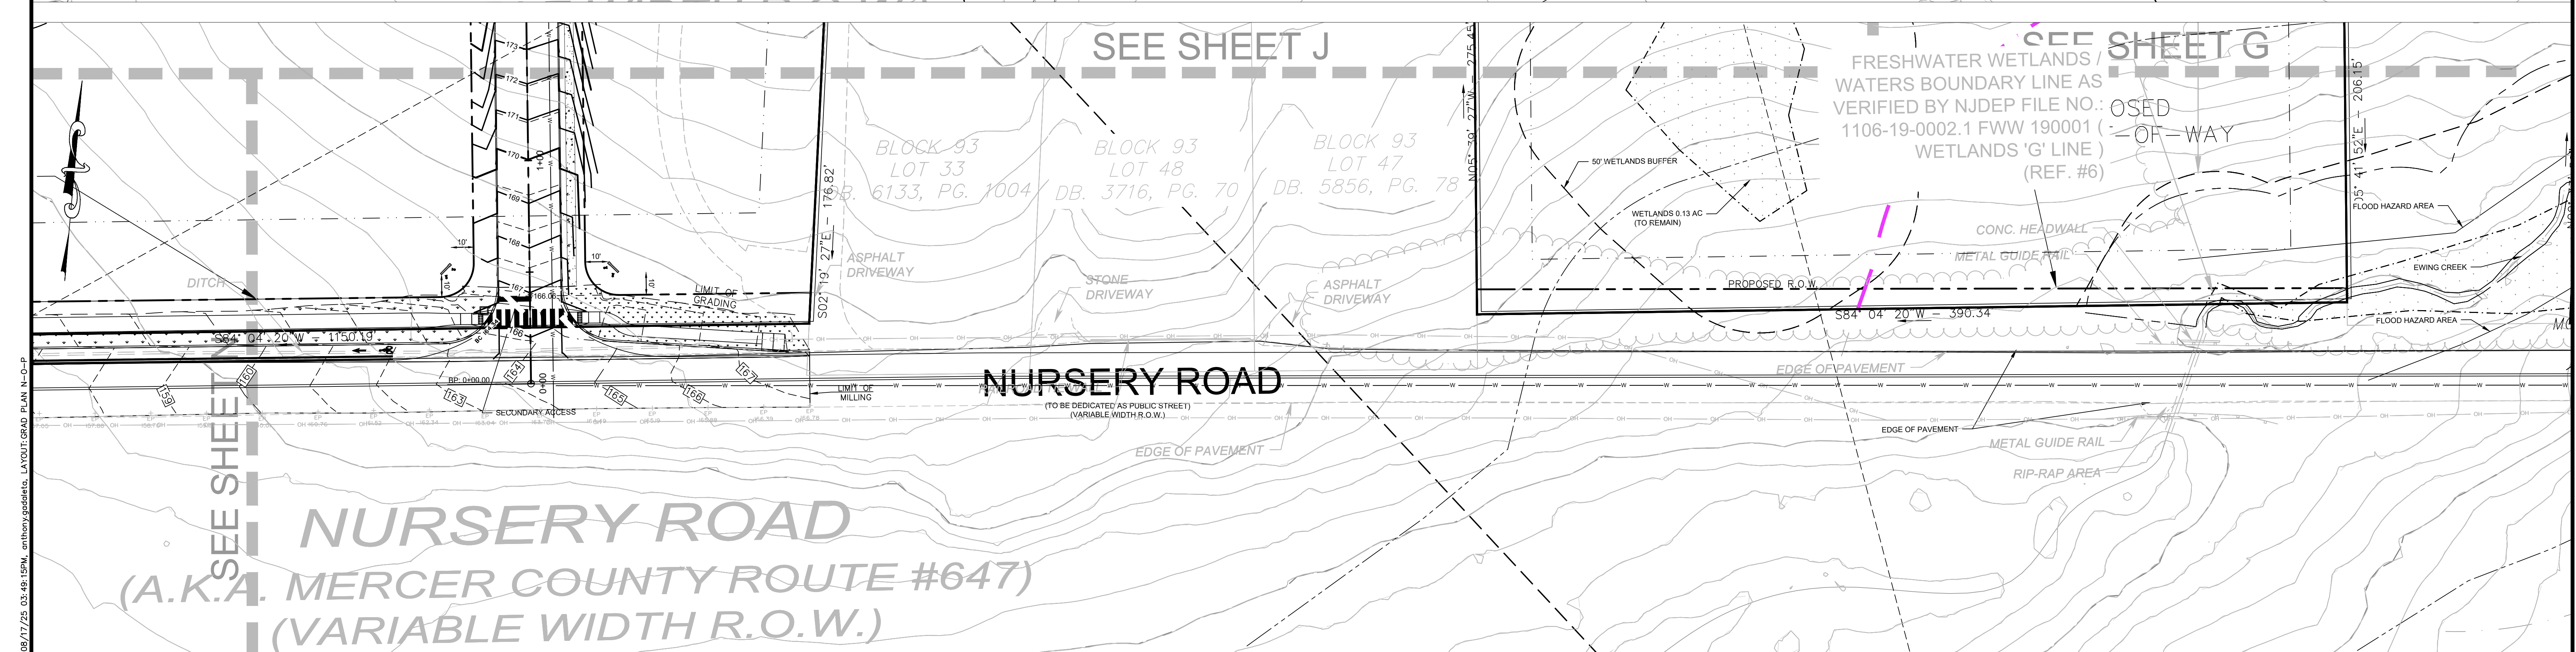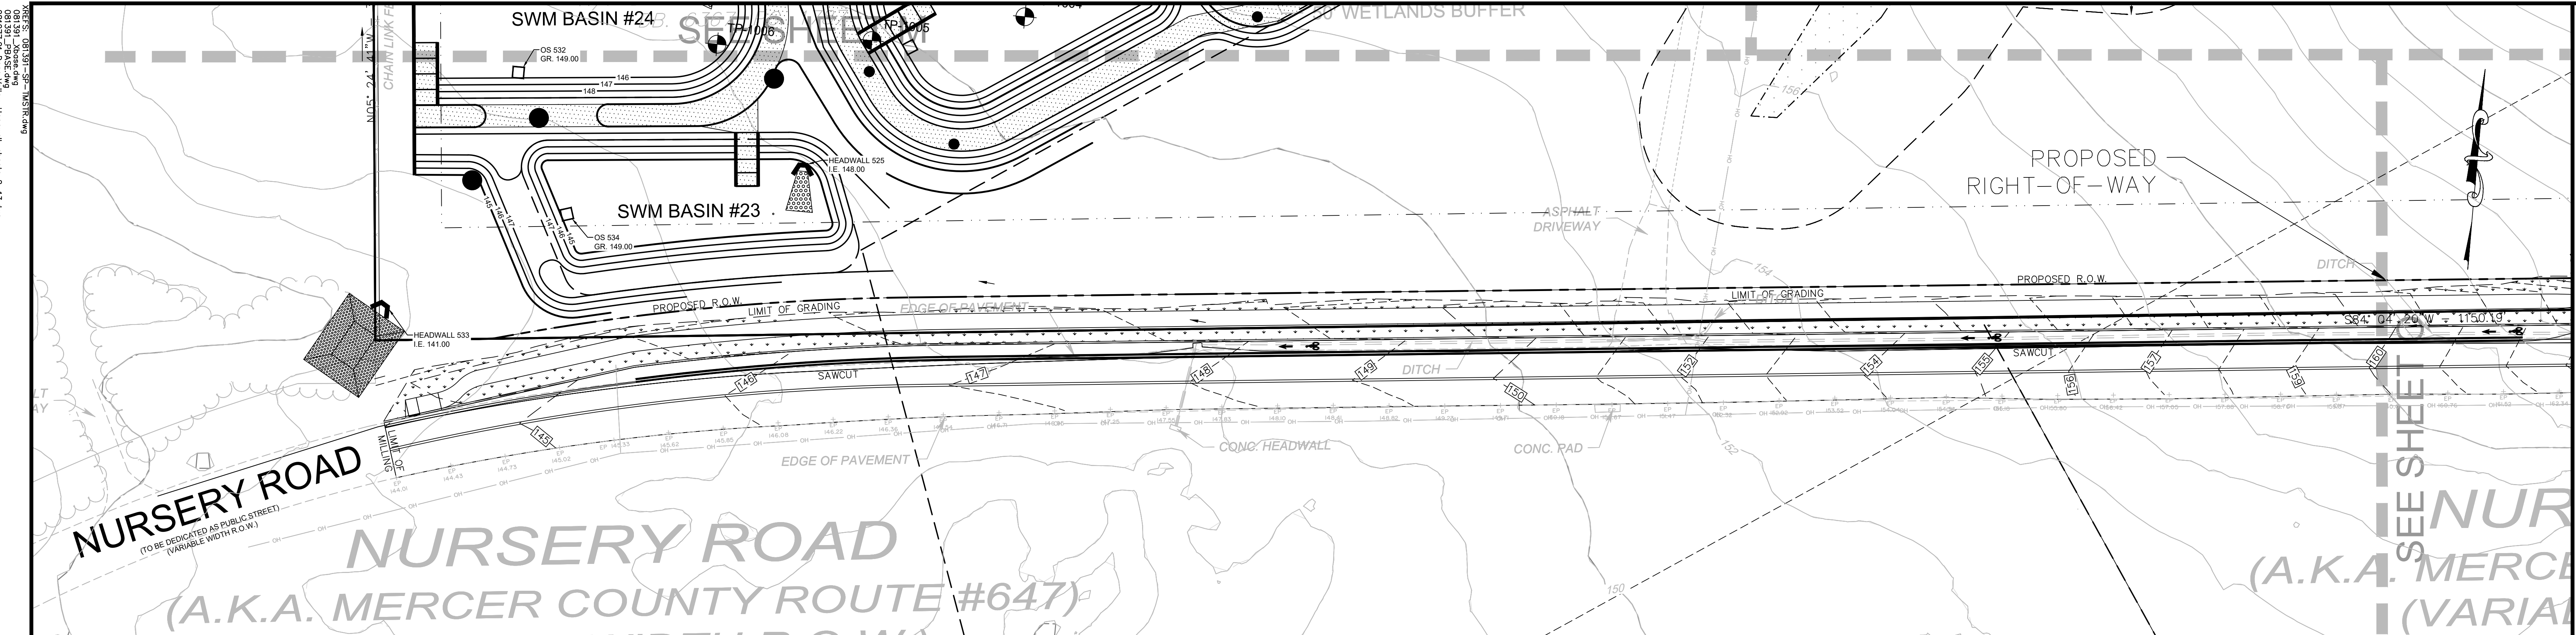

	REVISION	DATE	CHGD
1	REUSED PER COMPLETION REVIEW	09/10/24	SAD
2	REUSED PER TOWNSHIP COMMENTS	12/19/24	SAD
3	REUSED PER ENGINEERING REVIEW	2/14/25	SAD
4	REUSED PER TOWNSHIP COMMENTS	03/31/25	SAD
5	REUSED PER ENGINEERING COMMENTS	06/13/25	SAD
6	REUSED PER ENGINEERING COMMENTS	08/15/25	SAD

PROJ: 081391-01-001
DATE: 06/25/2024
CHKD: SAD

THIS DRAWING AND ALL INFORMATION CONTAINED HEREIN IS AUTHORIZED FOR THE USE OF THE CLIENT AND THE WORK WAS CONTRACTED OR TO WHOM IT IS CERTIFIED. THIS DRAWING MAY NOT BE COPIED, REUSED, DISCLOSED, SUBSTITUTED OR RELIED UPON FOR ANY OTHER PURPOSE WITHOUT THE WRITTEN CONSENT OF BOWMAN CONSULTING GROUP, LTD.
© 2025 BOWMAN CONSULTING GROUP, LTD.
ALL RIGHTS RESERVED

Bowman

Bowman Consulting Group Ltd
175 Livingston Way, Suite 170
Parsippany, New Jersey 07054
Tel: 973.266-5000
Fax: 973.266-5001
E-mail: info@bowman.com
Web: www.bowman.com

PRELIMINARY AND FINAL MAJOR SUBDIVISION &
PRELIMINARY AND FINAL SITE PLAN FOR
VENUE AT HOPEWELL

GRADING PLAN N, O & P

BLOCK 33, LOTS 13, 20, 45/01, 46 & 60

TOWNSHIP OF HOPEWELL, MERCER COUNTY, NEW JERSEY

SHEET No.
8N