



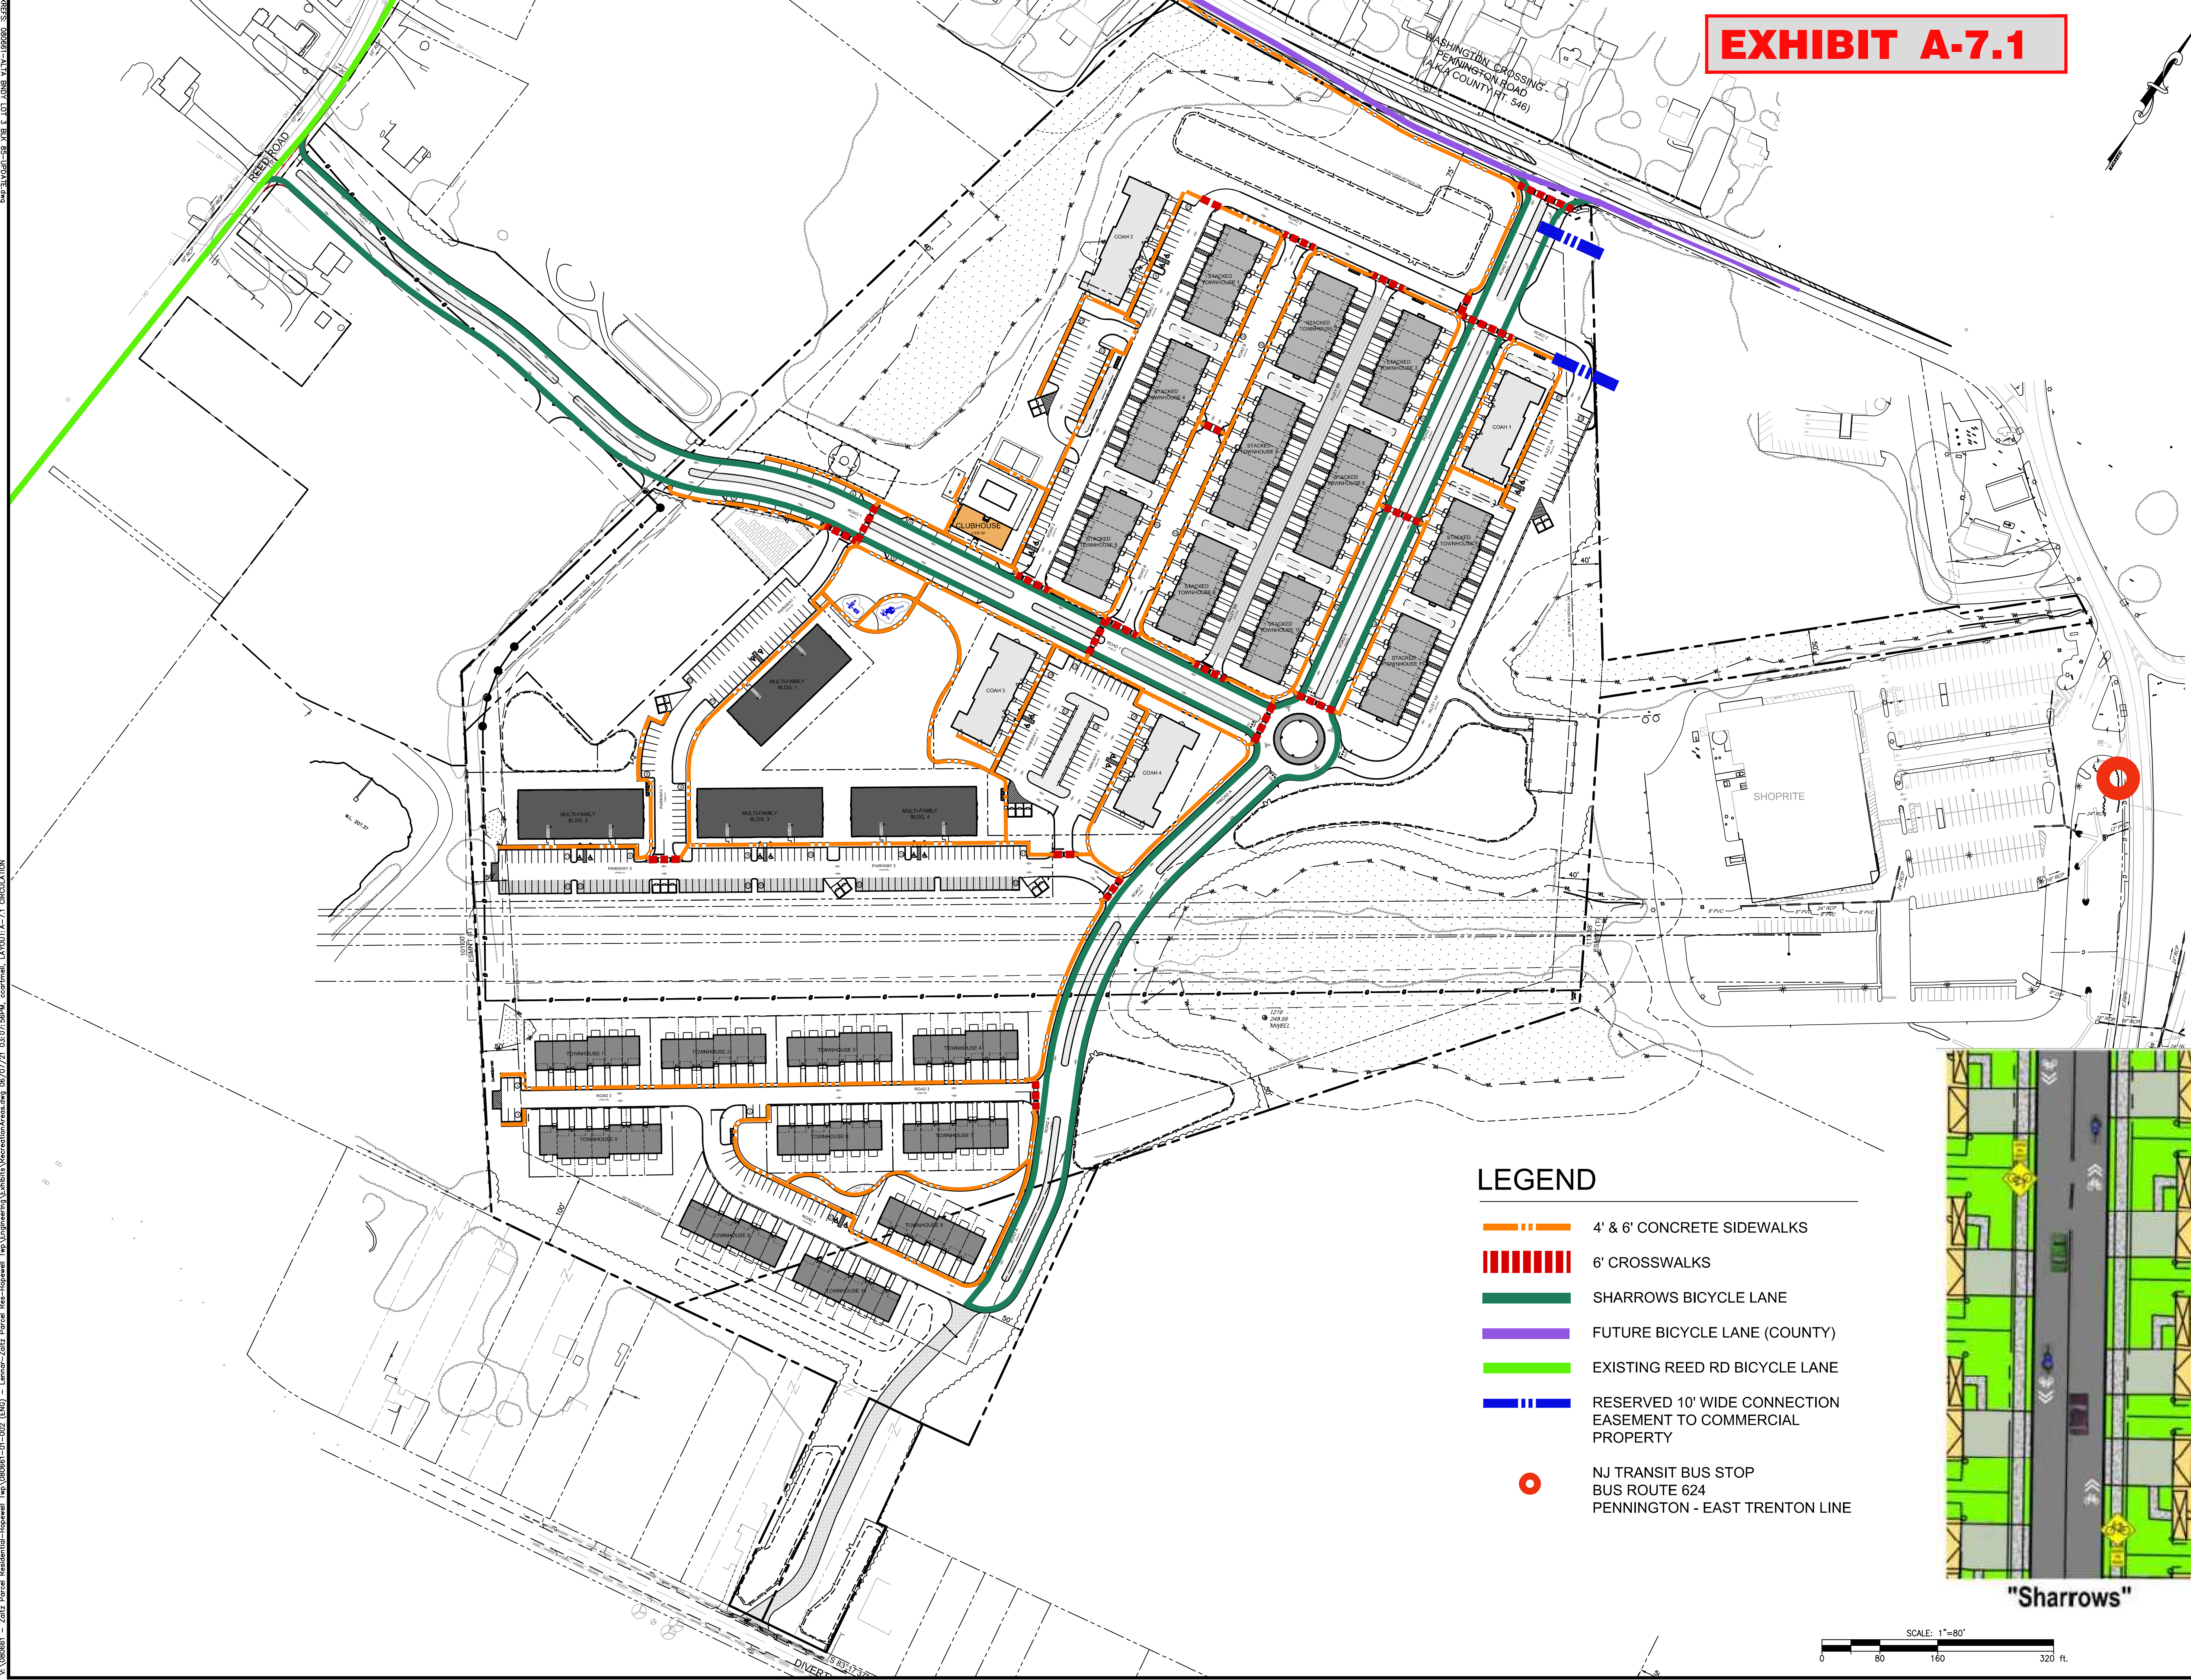


EXHIBIT A-7.1

LEGEND

- 4' & 6' CONCRETE SIDEWALKS
- 6' CROSSWALKS
- SHARROWS BICYCLE LANE
- FUTURE BICYCLE LANE (COUNTY)
- EXISTING REED RD BICYCLE LANE
- RESERVED 10' WIDE CONNECTION EASEMENT TO COMMERCIAL PROPERTY
- NJ TRANSIT BUS STOP
BUS ROUTE 624
PENNINGTON - EAST TRENTON LINE

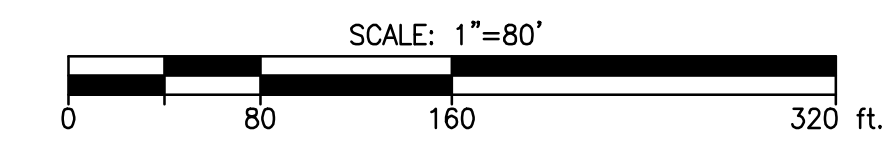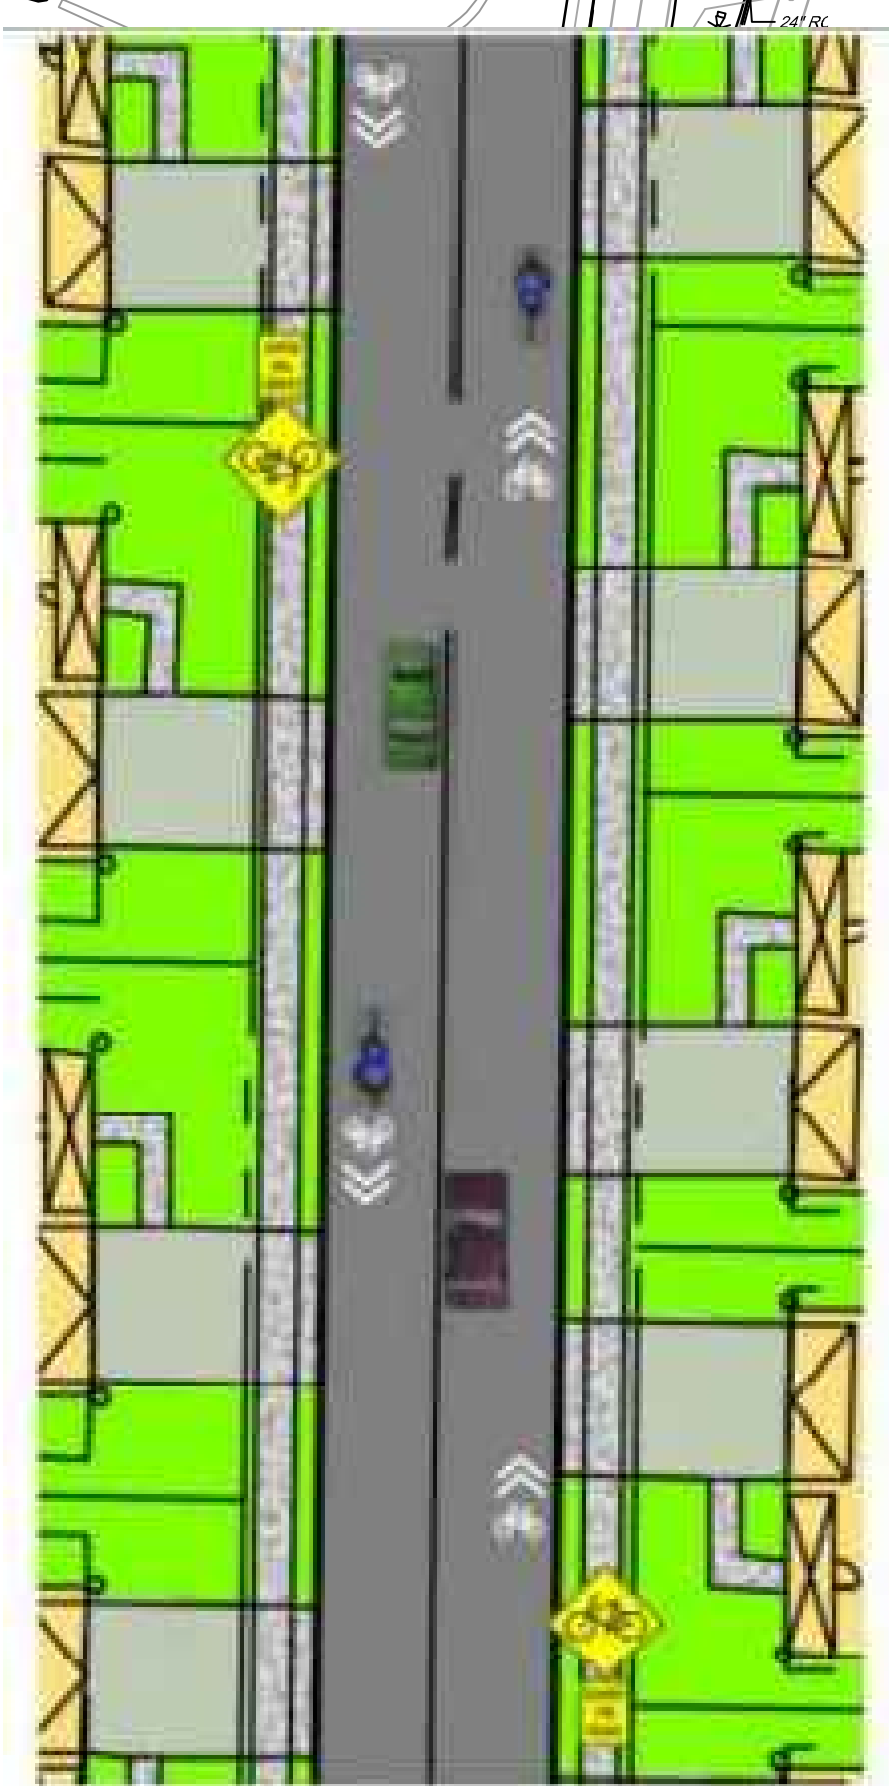

PROJ: 080661-01-001
DATE: 5-3-2021
THIS DRAWING AND ALL INFORMATION CONTAINED HEREIN ARE THE PROPERTY OF BOWMAN CONSULTING GROUP, INC. NO PART OF THIS DRAWING IS TO BE REPRODUCED OR TRANSMITTED IN ANY FORM OR BY ANY MEANS, ELECTRONIC OR MECHANICAL, WITHOUT PERMISSION IN WRITING FROM BOWMAN CONSULTING GROUP, INC. © 2021 BOWMAN CONSULTING GROUP, INC. ALL RIGHTS RESERVED.

Bowman
CONSULTING

Sean A. Delany, N.J. Professional Engineer, Lic. 246ED0447100
Bowman Consulting Group, Ltd.
Phone: 732.486.5000
Fax: 732.486.5001
NJ Certificate of Authorization
Professional Seal: New Jersey 07798
www.bowmanconsulting.com
www.bowmanconsulting.com

PRELIMINARY & FINAL MAJOR SUBDIVISION AND PRELIMINARY & FINAL SITE PLAN
THE COLLECTION at HOPEWELL
RECREATIONAL AREA EXHIBIT
BLOCK 66, LOT 3; BLOCK 66, LOTS 9-24 & 30; AND PART OF BLOCK 65, LOT 9
TOWNSHIP OF HOPEWELL, MERCER COUNTY, NEW JERSEY

SHEET No. 1 OF 1