TOWNSHIP of HOPEWELL

MERCER COUNTY

201 WASHINGTON CROSSING – PENNINGTON ROAD
TITUSVILLE, NEW JERSEY 08560-1410

PROJECT / APPLICATION

BLOCK:	85 / 86
LOT:	3 & 9 / 32, 33, 34 & 130
ADDRESS:	12 Wash Cross Penn Road, 1646 Reed Road, 24 & 26 Diverty Road
PROJECT NAME:	The Collection at Hopewell - Preliminary/Final Major Subdivision and Site Plan

PLANS

Part 13 - Fire/Garbage Truck

Turning Radius Plans

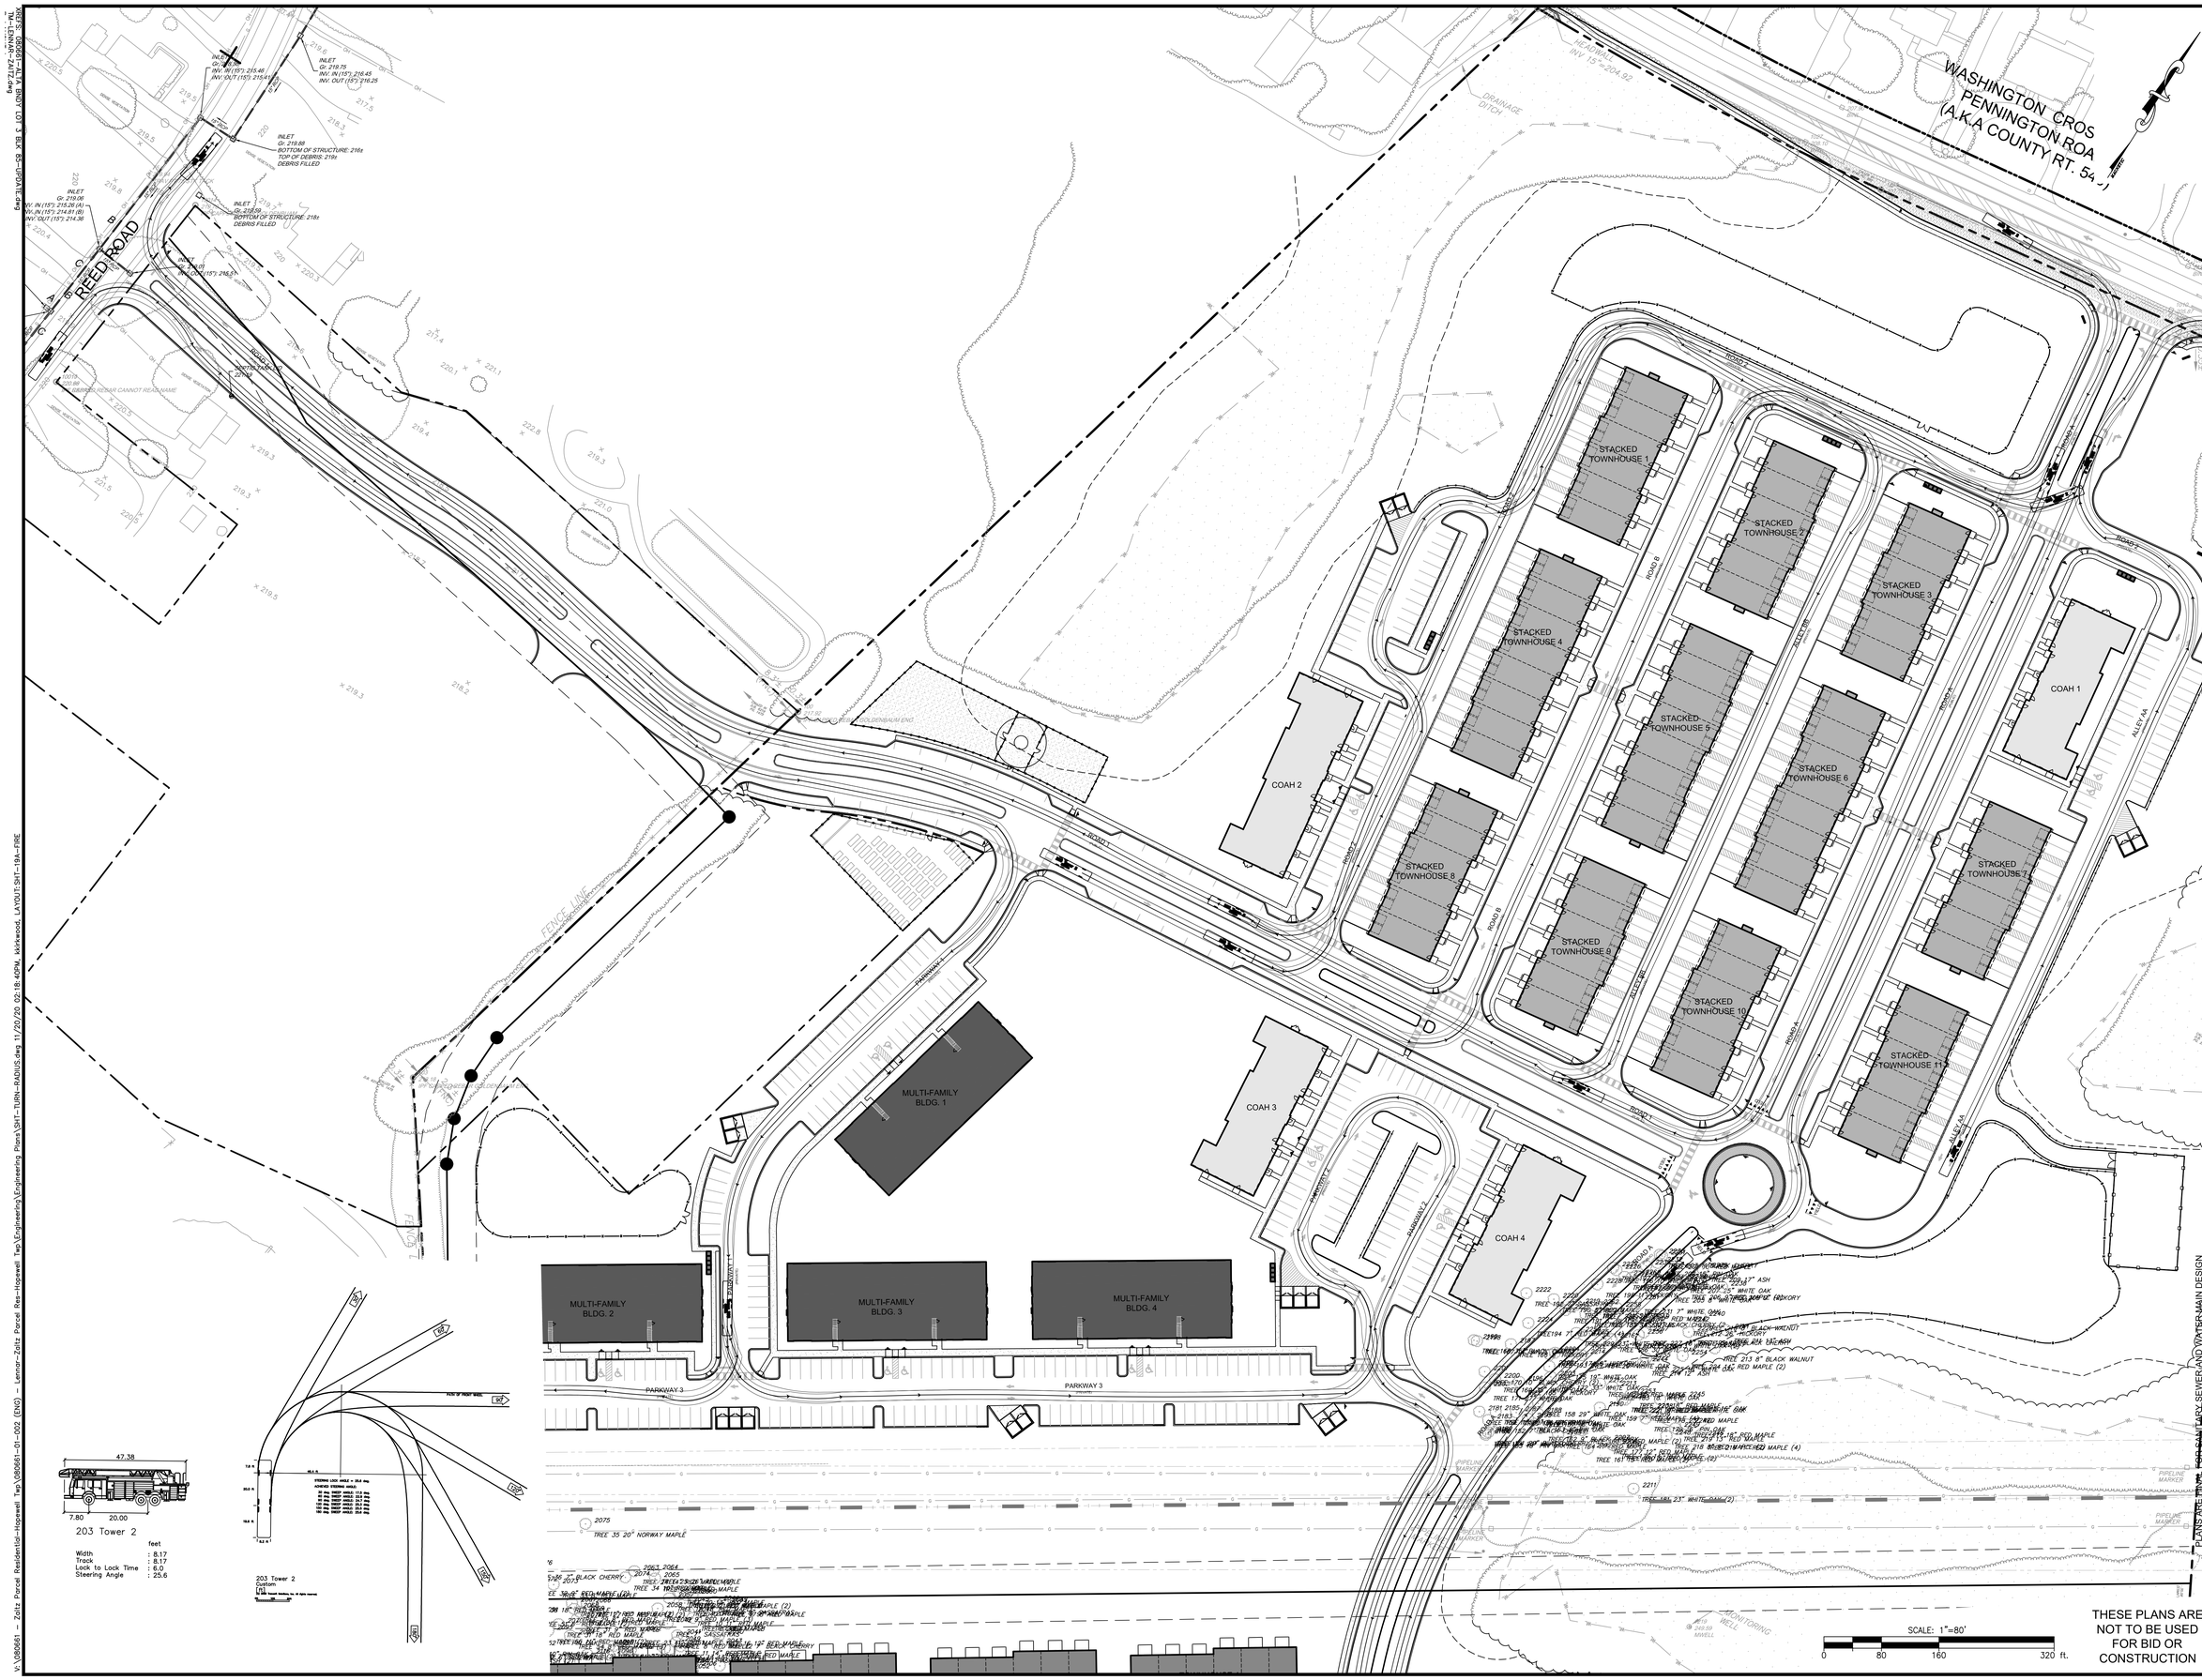

REVISION	DATE	CHKD
12		
11		
10		
9		
8		
7		

REVISION	DATE	CHKD
6		
5		
4		
3		
2		
1		

PROJ.: 080661-F1-001
DATE: 11-25-2020
CHKD: SAD

THIS DRAWING AND ALL INFORMATION CONTAINED HEREIN IS AUTHORIZED FOR USE ONLY BY THE PERSON OR ENTITY FOR THE WORK HAS CONTRACTED OR TO WHOM IT IS CERTIFIED OR ADDRESSED. MAY NOT BE COPIED, REUSED, DISCLOSED, DISTRIBUTED OR RELIED UPON WITHOUT THE WRITTEN CONSENT OF BOWMAN CONSULTING GROUP, LTD. © 2020 BOWMAN CONSULTING GROUP, LTD. ALL RIGHTS RESERVED.

Bowman
CONSULTING

Bowman Consulting Group, Ltd.
303 W. Main Street
Freehold, New Jersey 07728
www.BowmanConsulting.com
Email: NJ@BowmanConsulting.com

Phone: 732-665-5500
FAX: 732-665-5501
NJ Certificate of Authorization No. 24GA28225600

SEAN A. DELANY, N.J. Professional Engineer, Lic. 24GE04447100

PRELIMINARY & FINAL MAJOR SUBDIVISION AND PRELIMINARY & FINAL SITE PLAN

THE COLLECTION at HOPEWELL
FIRE TRUCK TURNING RADIUS PLAN

BLOCK 85, LOT 3, BLOCK 85, LOT 9 ,20.34 ± ACRES AND PART OF BLOCK 85, LOT 9
TOWNSHIP OF HOPEWELL, MERCER COUNTY, NEW JERSEY

PLANS REFLECT ROAD, SEWER AND WATER MAIN DESIGN

SHEET No. 18 OF A

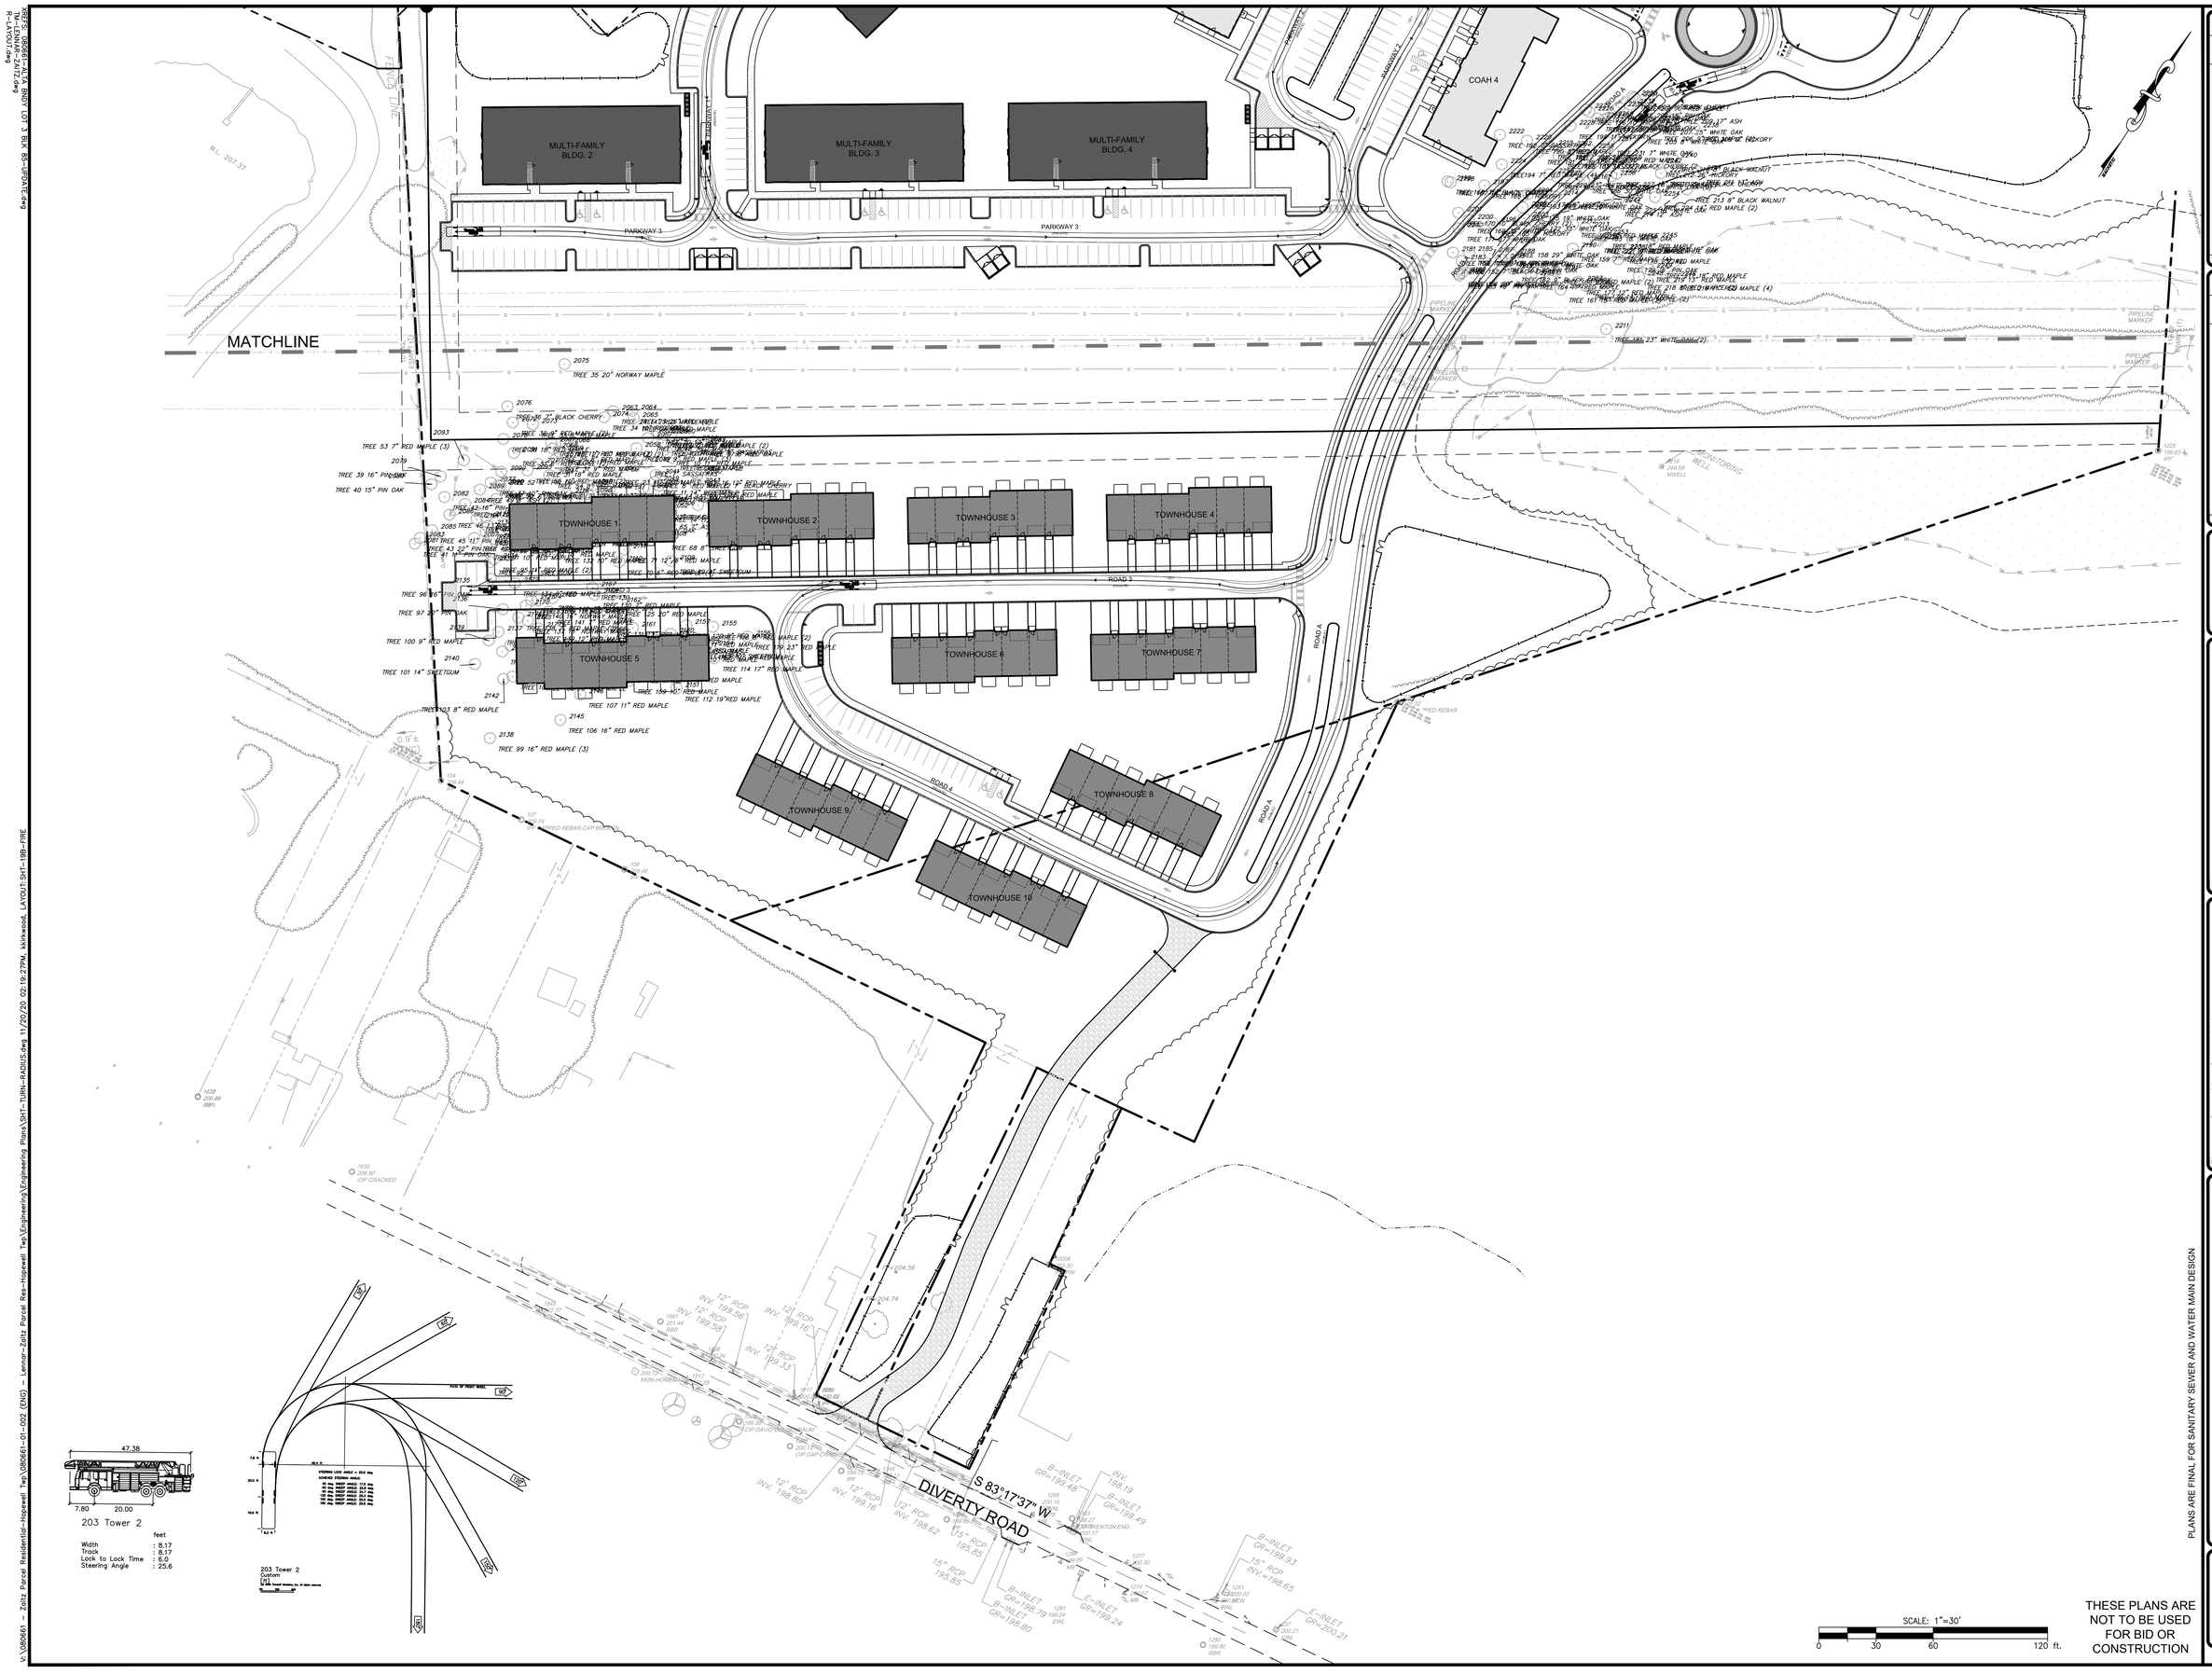

THESE PLANS ARE NOT TO BE USED FOR BID OR CONSTRUCTION

PLANS ARE FINAL FOR SANITARY SEWER AND WATER MAIN DESIGN

No.	DATE	CHKD	REVISION
12			
11			
10			
9			
8			
7			

No.	DATE	CHKD	REVISION
6			
5			
4			
3			
2			
1			

PROJ. NO. 085661-11-001
DATE: 11/20/2020
CHKD SAD

THESE DOCUMENTS ARE THE PROPERTY OF BOWMAN CONSULTING GROUP, LTD. AND MUST BE RETURNED UPON REQUEST. THE WORK WAS CONTRACTED FOR TO THE USE OF THE ORIGINAL SITE OWNER. THEY MAY NOT BE COPIED, REUSED, DISCLOSED, DISTRIBUTED OR TRANSFERRED UPON OTHER AND OTHER PURPOSE WITHOUT WRITTEN PERMISSION. © 2020BOWMANCONSULTING.COM GROUP, LTD. 18 BLANCHARD STREET

Bowman CONSULTING

Bowman Consulting Group, Ltd.
101 Crawfords Corner Road
Freehold, New Jersey 07728
Bowman Consulting Group, Ltd.
E-mail: NJ@BowmanConsulting.com
Phone: 732-465-5500
FAX: 732-465-5501
NJ Certificate of Authorization No. 24GA28222600
SEAN A. DELANY, N.J. Professional Engineer, Lic. 24GE04447100

PRELIMINARY & FINAL MAJOR SUBDIVISION AND PRELIMINARY & FINAL SITE PLAN

THE COLLECTION at HOPEWELL
FIRE TRUCK TURNING RADIUS PLAN

BLOCK 85, LOT 3, BLOCK 86, LOTS 23-34,139 AND PART OF BLOCK 85, LOT 9
TOWNSHIP OF HOPEWELL, MERCER COUNTY, NEW JERSEY

SHEET No. 18 OF B

XREFS: 085661-ALTA_BND LOT 3 BLK 85-UPDATE.dwg
TM-LENNAR-ZAITZ.dwg
PL-LAYOUT.dwg

V:\085661 - Zaitz Parcel Residential-Hopewell Twp\085661-01-002 (ENG) - Lennar-Zaitz Parcel Res-Hopewell Twp\Engineering\Engineering Plans\SHT-TURN-RADIUS.dwg 11/20/20 02:19:27PM, kirkwood, LAYOUT:SHT-18B-FIRE

V:\080661 - Zoltz Parcel Residential-Hopewell Twp\080661-01-002 (ENG) - Lennar-Zoltz Parcel Res-Hopewell Twp\Engineering\Engineering Plans\SHT-TURN-RADIUS.dwg 11/20/20 02:21:20PM, kkirkwood, LAYOUT:SHT-20A GARBAGE

XREFS: 080661-ALTA BNDY LOT 3 BLK 85-UPDATE.dwg
TM-LENNAR-ZALTZ.dwg
R-LAYOUT.dwg

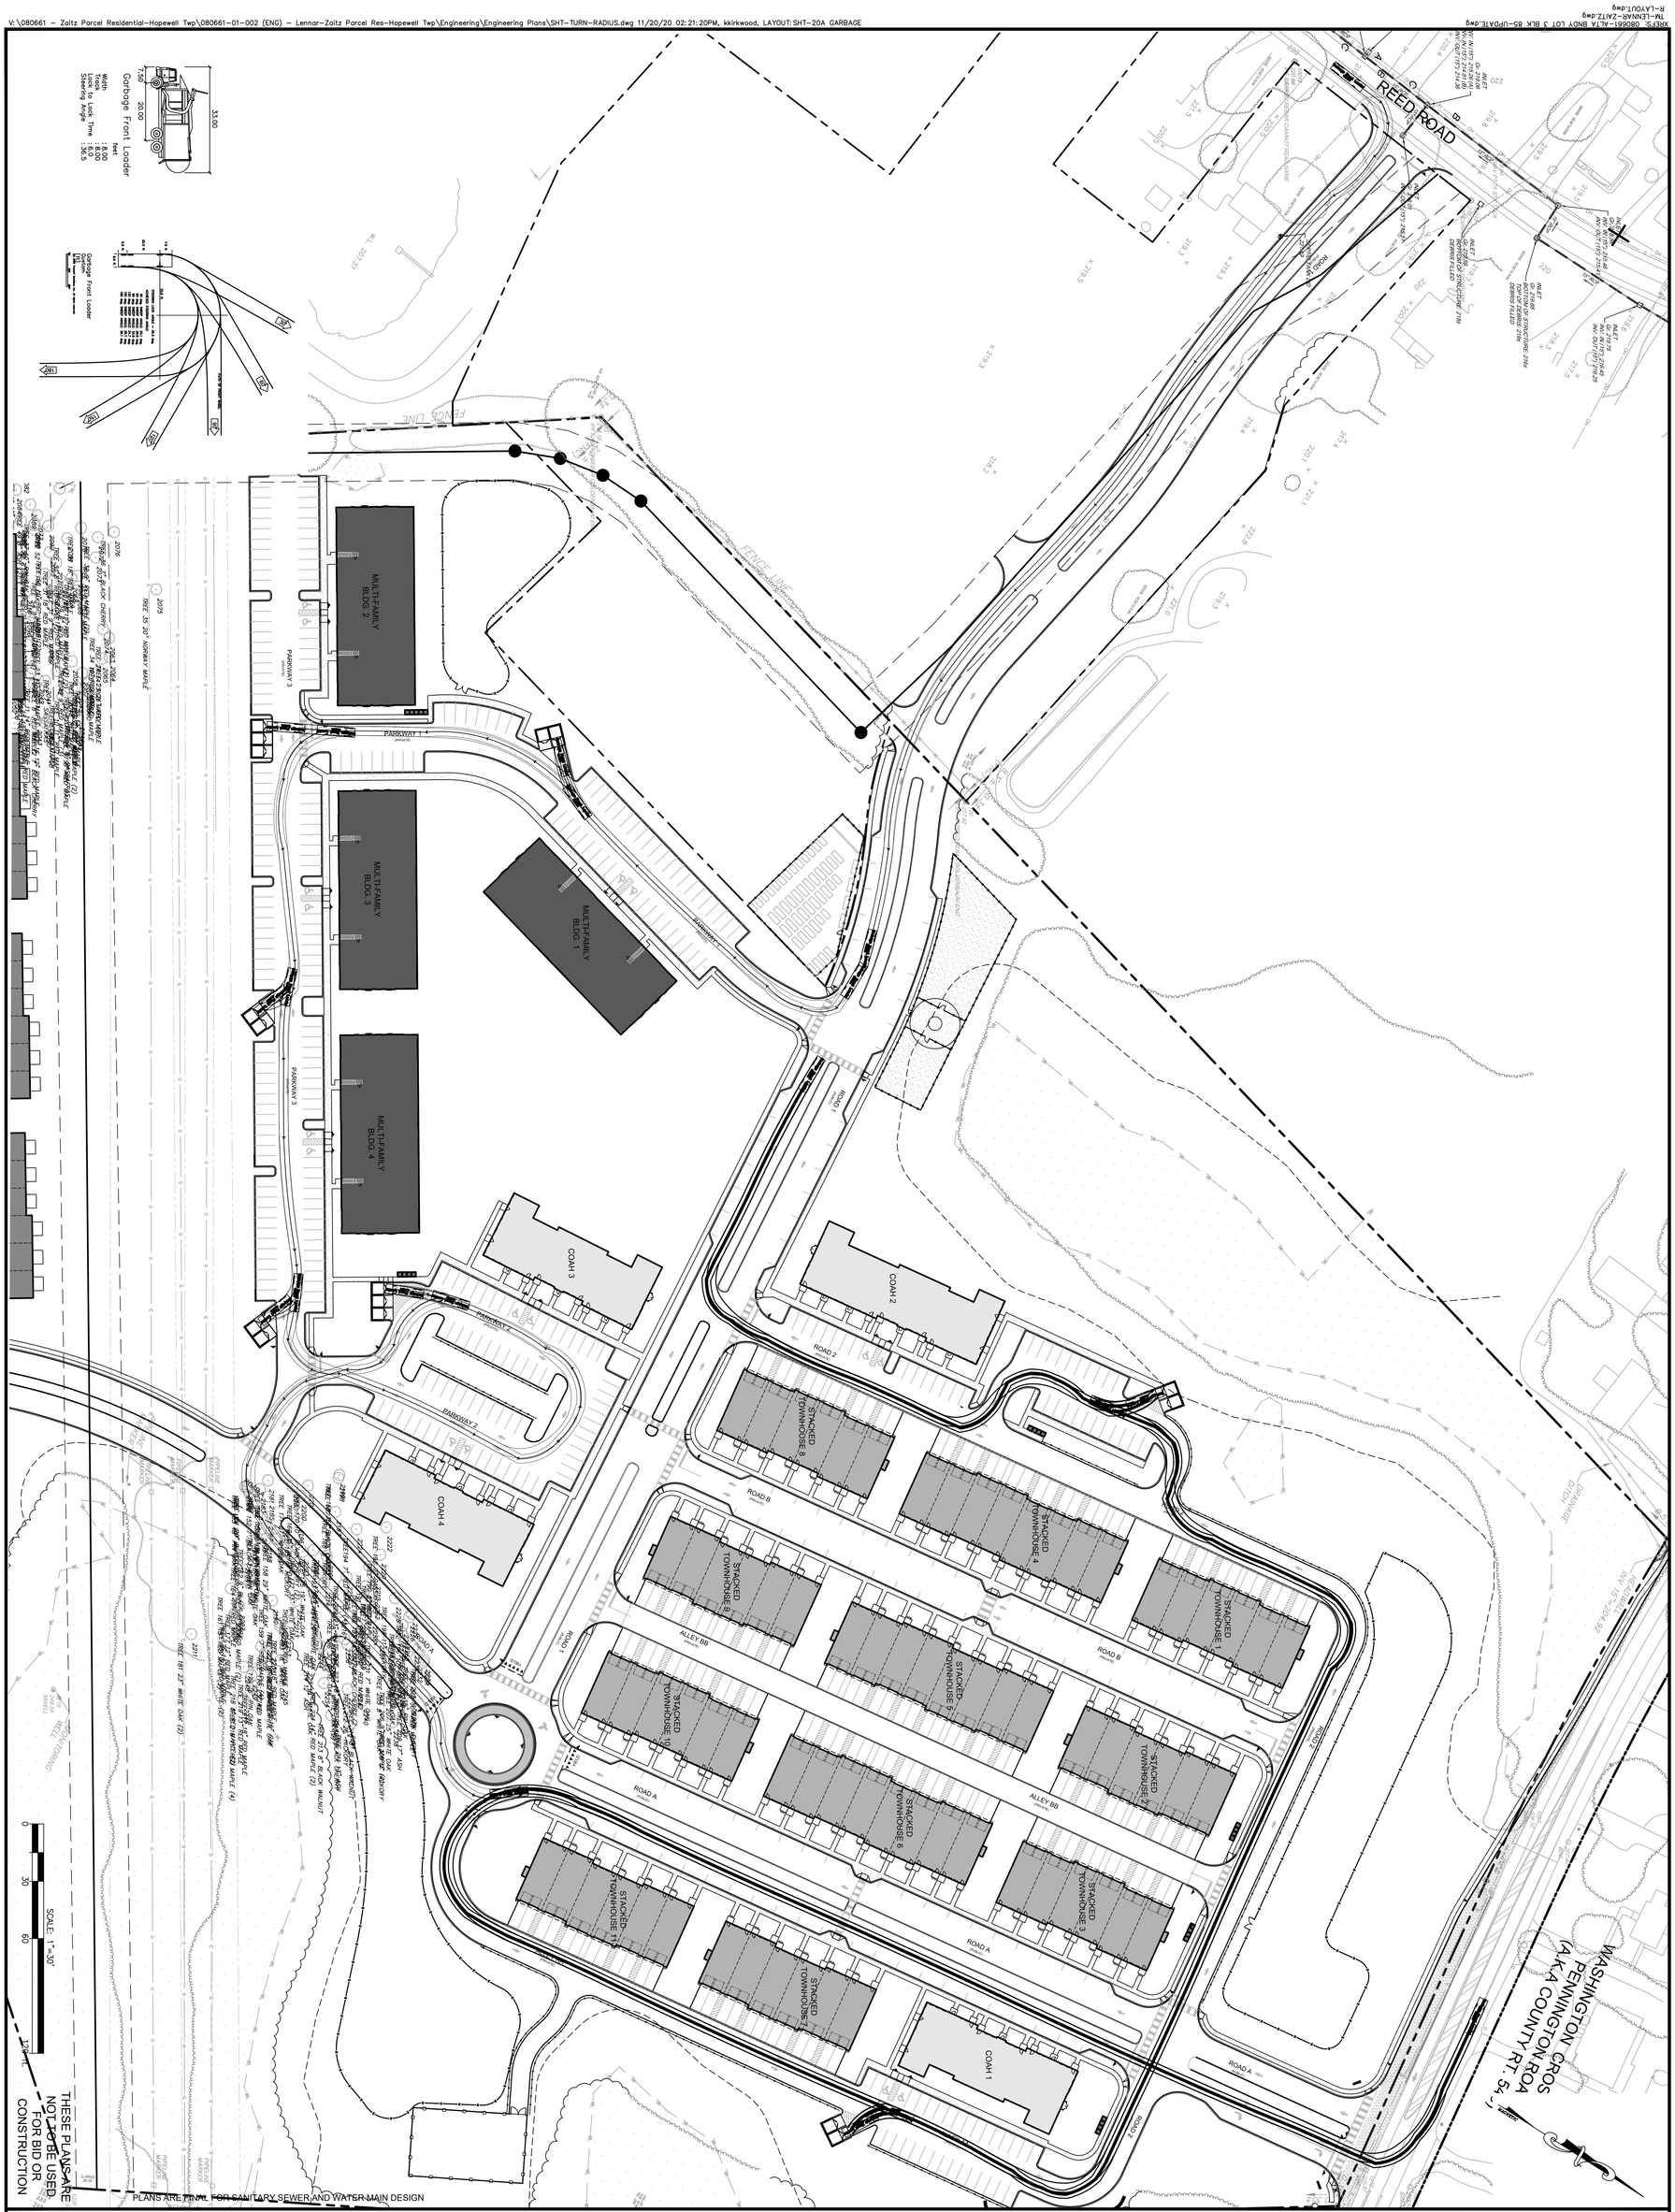

SHEET No. 19 OF A

PRELIMINARY & FINAL MAJOR SUBDIVISION AND PRELIMINARY & FINAL SITE PLAN

THE COLLECTION at HOPEWELL

GARBAGE TRUCK TURNING RADIUS PLAN

BLOCK 85, LOT 3; BLOCK 86, LOTS 32-34 &130; AND PART OF BLOCK 85, LOT 9

TOWNSHIP OF HOPEWELL, MERCER COUNTY, NEW JERSEY

Bowman Consulting Group, Ltd.
303 W. Main Street
Freehold, New Jersey 07728
www.bowmanconsulting.com
E-mail: NJ@BowmanConsulting.com
Phone: 732-665-5500
FAX: 732-665-5501
NJ Certificate of Authorization No. 24GA28222600

SEAN A. DELANY, N.J. Professional Engineer, Lic. 24GE04447100

Bowman CONSULTING

PROJ.: 080661-F1-001
DATE: 11-20-2020
CHKD: SAD

THIS DRAWING AND ALL INFORMATION CONTAINED HEREIN IS AUTHORIZED FOR USE BY THE PARTY FOR WHOM THE WORK WAS CONTRACTED OR TO WHOM IT IS CERTIFIED. THIS DRAWING MAY NOT BE COPIED, REUSED, DISCLOSED, DISTRIBUTED OR RELIED UPON FOR ANY OTHER PURPOSE, WITHOUT THE WRITTEN CONSENT OF BOWMAN CONSULTING GROUP, LTD. © 2020 BOWMAN CONSULTING GROUP, LTD. ALL RIGHTS RESERVED.

REVISION	DATE	CHKD
6		
5		
4		
3		
2		
1		

REVISION	DATE	CHKD
12		
11		
10		
9		
8		
7		

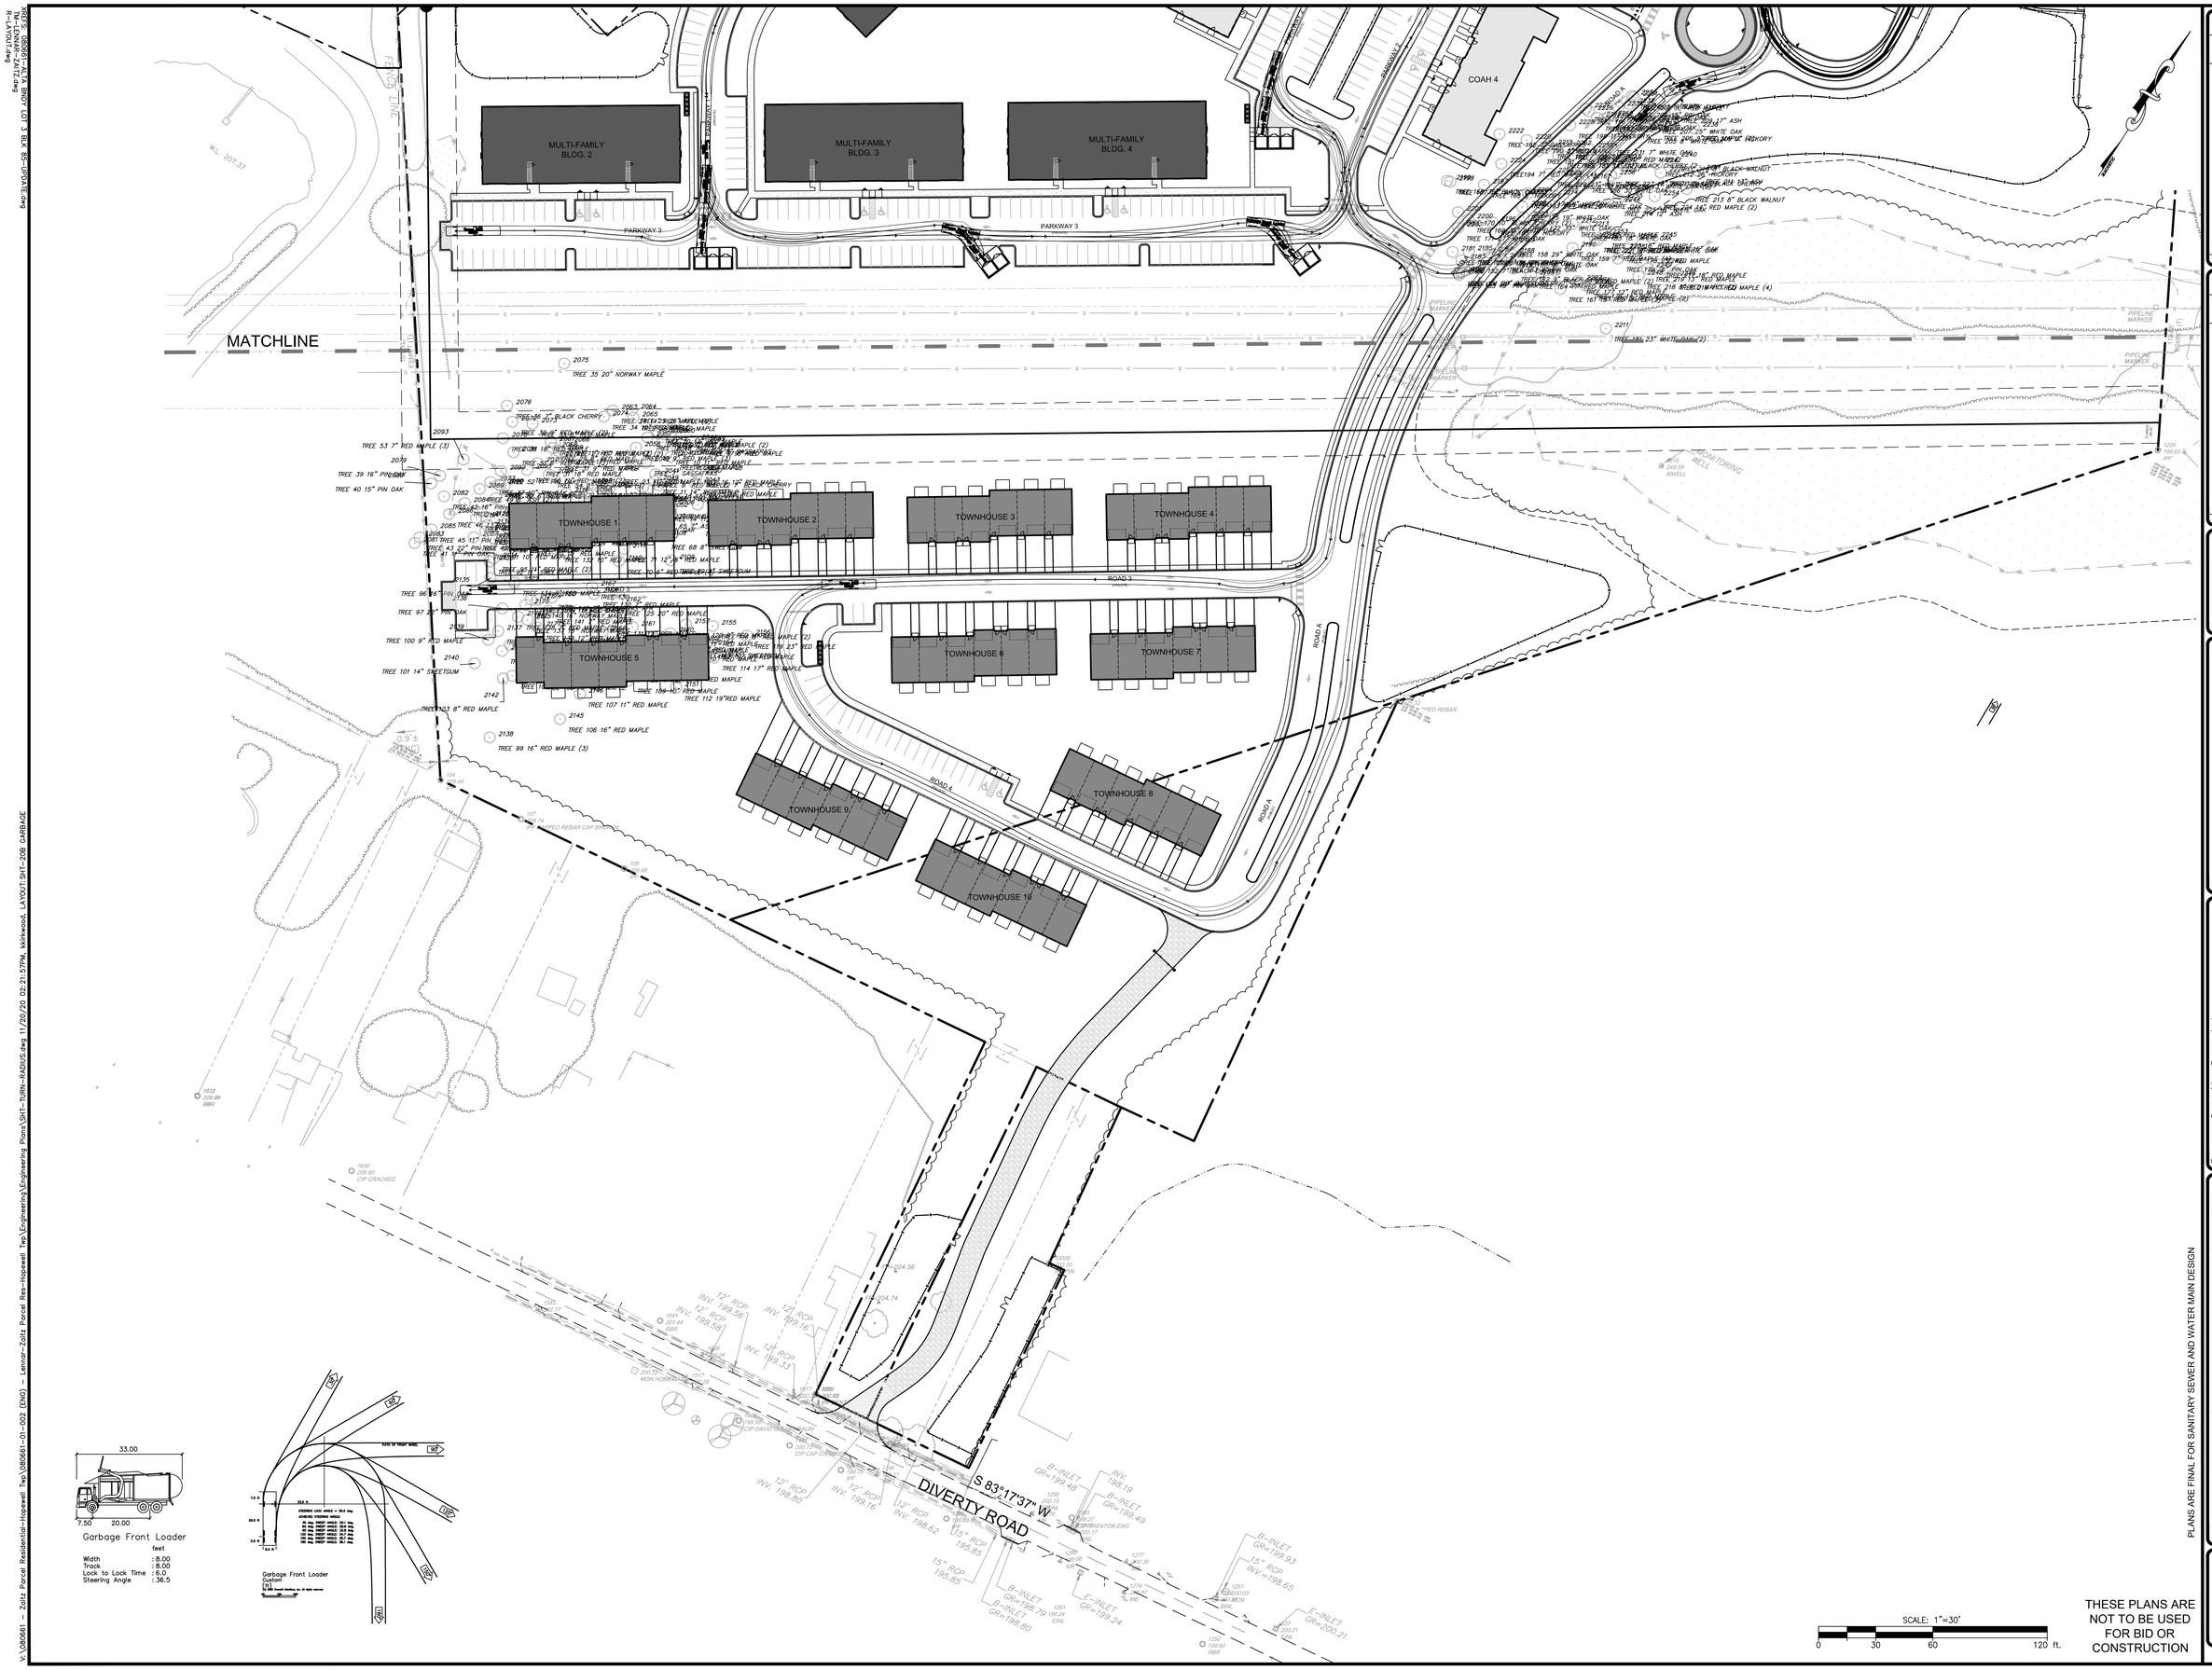

THESE PLANS ARE NOT TO BE USED FOR BID OR CONSTRUCTION

PLANS ARE FINAL FOR SANITARY SEWER AND WATER MAIN DESIGN

REVISION	DATE	CHKD
12		
11		
10		
9		
8		
7		

REVISION	DATE	CHKD
6		
5		
4		
3		
2		
1		

PROJ.: 080661-F1-001
DATE: 11-20-2020
CHKD: SAD

THIS DOCUMENT, AND ALL INFORMATION CONTAINED HEREIN IS AUTHORIZED FOR USE ONLY BY THE PERSON OR ENTITY TO WHOM IT IS ADDRESSED. THIS DOCUMENT MAY NOT BE DISCLOSED, DISTRIBUTED OR REPRODUCED IN ANY FORM WITHOUT THE PRIOR WRITTEN CONSENT OF, AND FOR THE SOLE USE AUTHORIZED BY, BOWMAN CONSULTING GROUP, LTD.

Bowman CONSULTING

Bowman Consulting Group, Ltd.
303 W. Main Street
Freehold, New Jersey 07728
www.bowmanconsulting.com
Email: NJ@BowmanConsulting.com

Phone: 732-462-5500
FAX: 732-462-5510
NJ Certificate of Authorization No. 24GA28225600

SEAN A. DELANY, N.J. Professional Engineer, Lic. 24GE04447100

PRELIMINARY & FINAL MAJOR SUBDIVISION AND PRELIMINARY & FINAL SITE PLAN

THE COLLECTION at HOPEWELL
GARBAGE TRUCK TURNING RADIUS PLAN

BLOCK 85, LOT 3; BLOCK 86, LOTS 32-34 &130; AND PART OF BLOCK 85, LOT 9
TOWNSHIP OF HOPEWELL, MERCER COUNTY, NEW JERSEY

SHEET No. 19 OF B

V:\080661 - Zoltz Parcel Residential-Hopewell Twp\080661-01-002 (ENG) - Lennar-Zoltz Parcel Res-Hopewell Twp\Engineering\Engineering Plans\SHT-TURN-RADIUS.dwg 11/20/20 02:21:57PM, kkirkwood, LAYOUT:SHT-20B GARBAGE TRUCK TURNING R-LAYOUT.dwg
TM-LENNAR-ZMTZ.dwg