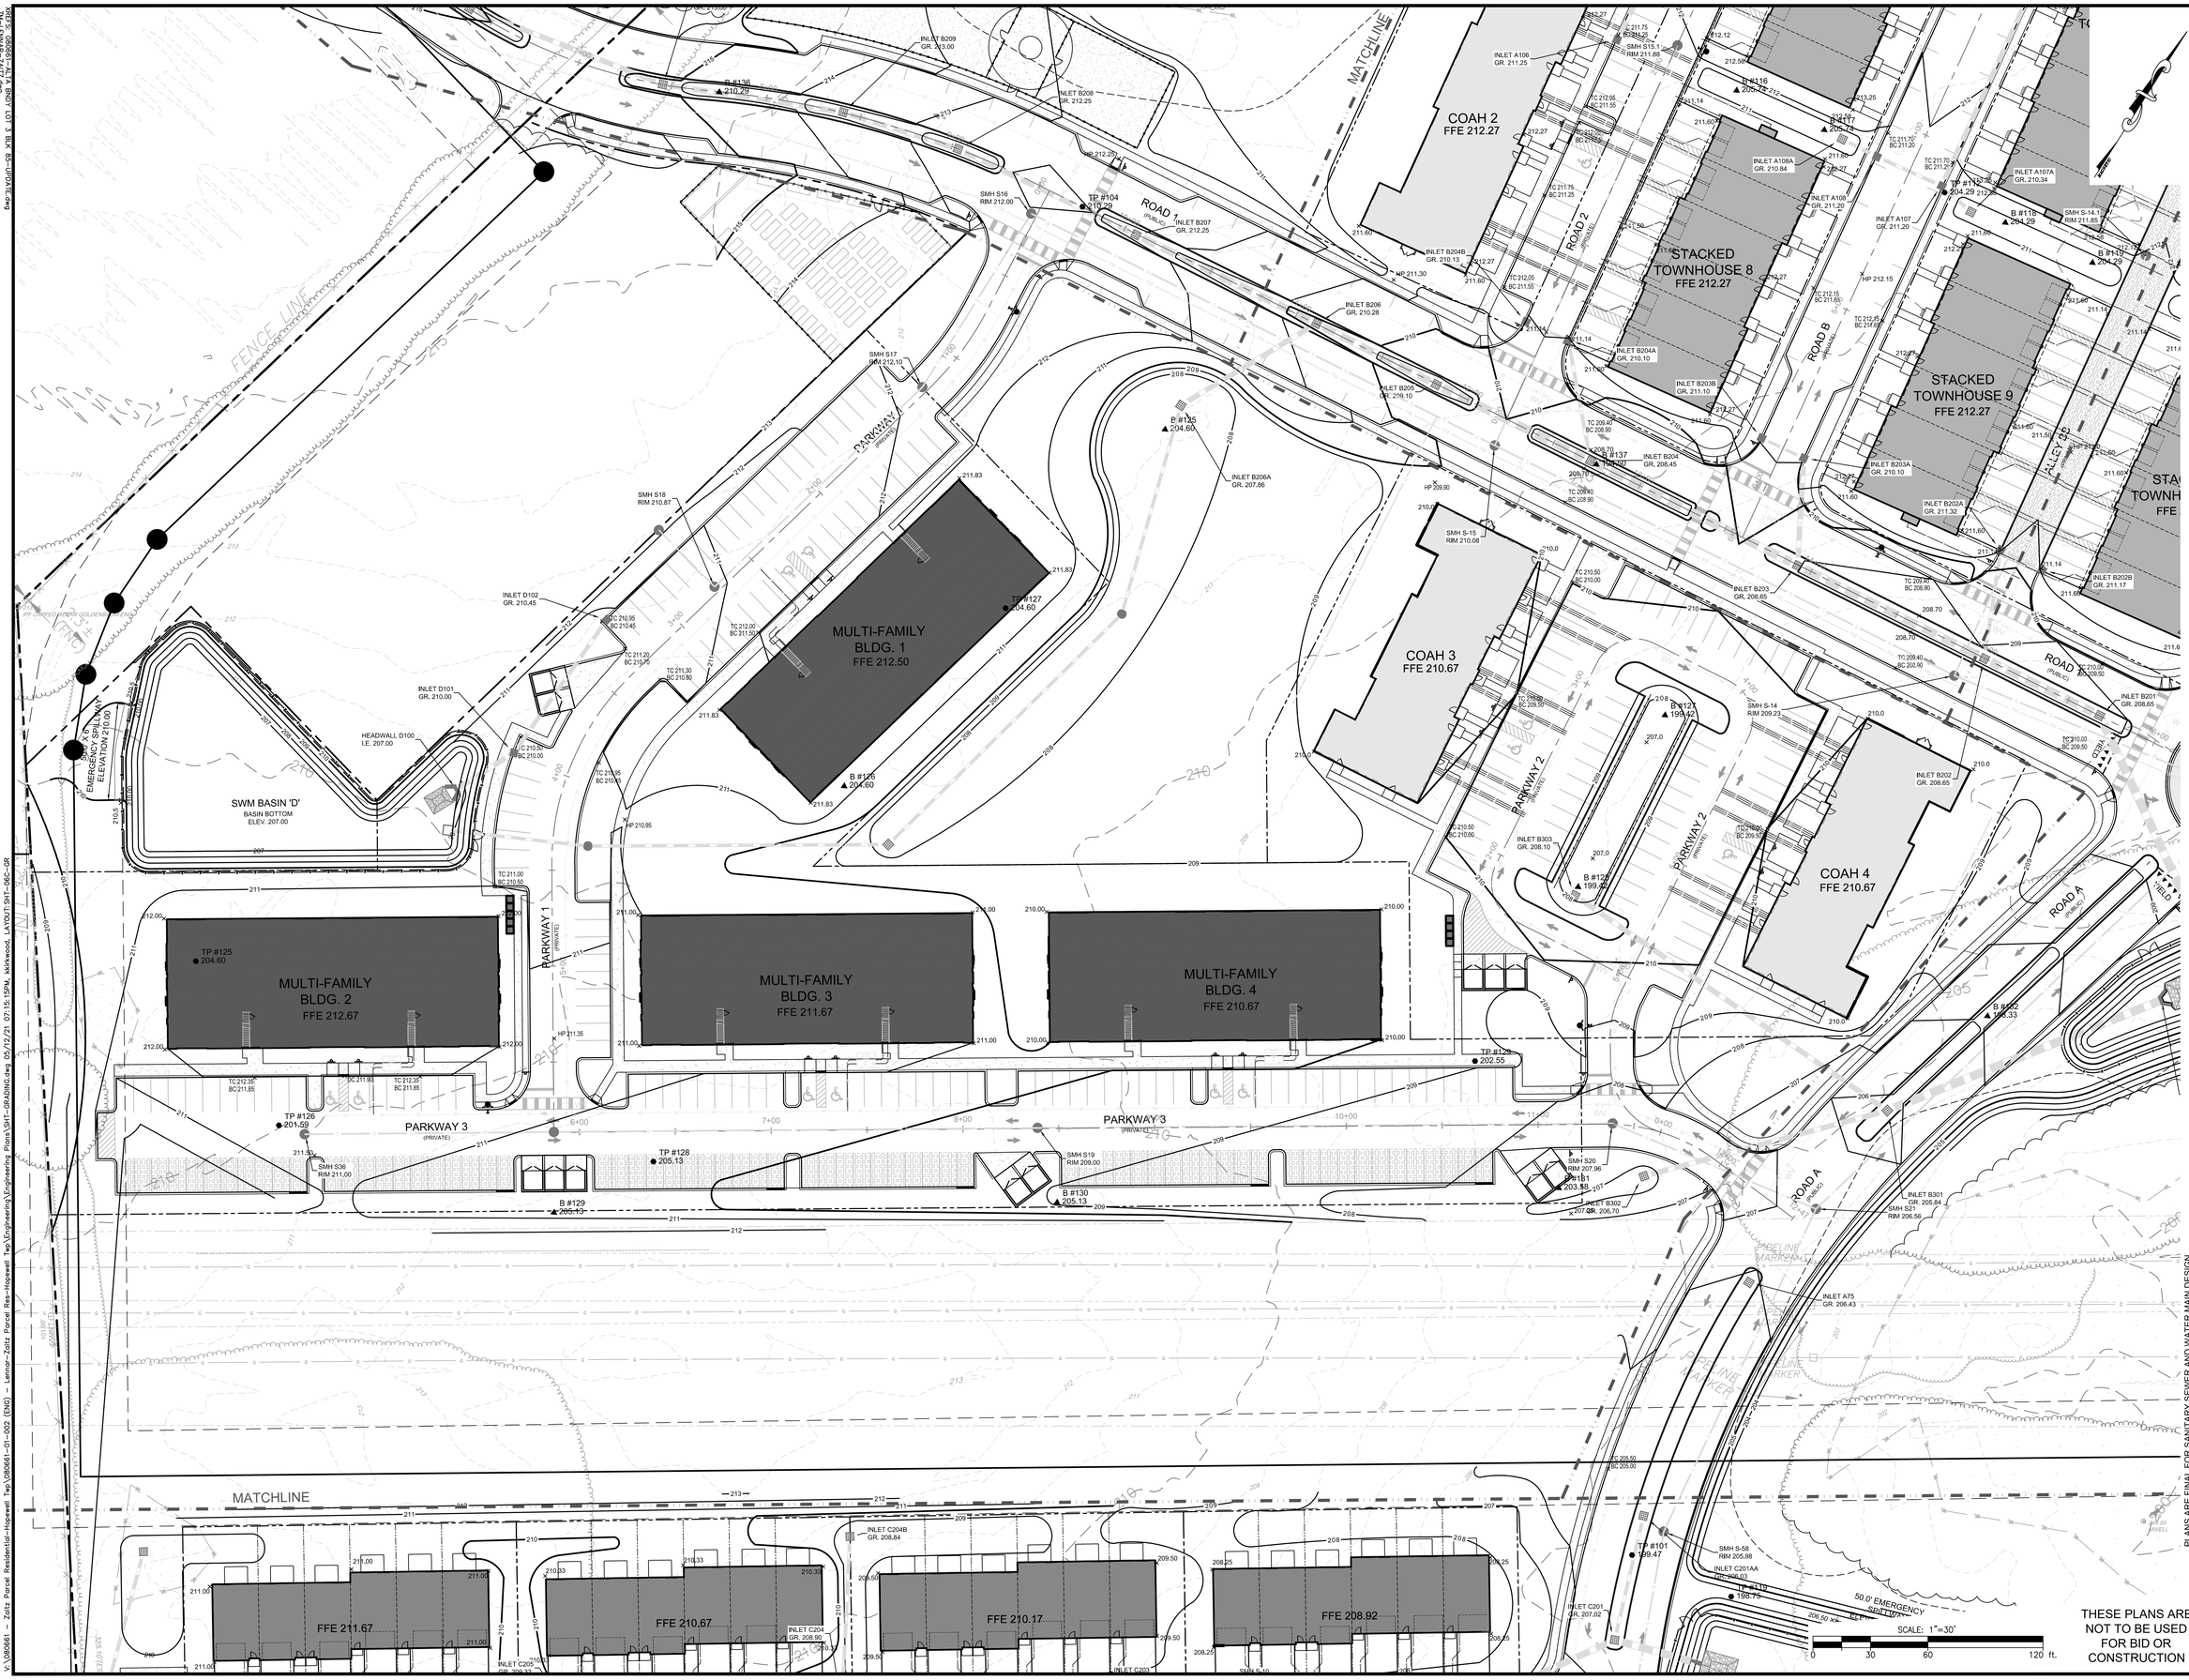

10	9	8	7				
CHKD	DATE	REVISION					

6	5	4	3	2	1		
			REV. PER NJDEP PHA	REV. FOR TOWN SUBMISSION	REGULATORY AGENCY SUBMISSION		
			KK	KK	SAD		
			5/12/21	4/13/21	1/29/21		
			DATE	DATE	DATE	CHKD	
			REVISION				

PROJ.: 080661-01-001
DATE: 11-20-2020
CHKD: SAD

© 2021 BOWMAN CONSULTING GROUP, LTD. ALL INFORMATION CONTAINED HEREIN IS AUTHORIZED FOR USE ONLY BY THE PARTY FOR WHOM IT WAS PREPARED AND FOR THE SPECIFIC PROJECT FOR WHICH IT WAS PREPARED. THIS PLAN MAY NOT BE USED, DISCLOSED, DISTRIBUTED OR RELIED UPON FOR ANY OTHER PURPOSE WITHOUT THE WRITTEN CONSENT OF BOWMAN CONSULTING GROUP, LTD. AND A FEE APPROPRIATE TO THE USE HAS BEEN PAID.

Bowman
CONSULTING

Bowman Consulting Group, Ltd.
302 W. Main Street
Freehold, NJ 07728
www.bowmanconsulting.com
Email: NJ@BowmanConsulting.com

Phone: 732-665-5500
Fax: 732-665-5511
NJ Certificate of Authorization
No. 24GA28229600

SEAN A. DELANY, N.J. Professional Engineer, Lic. 24GE04447100

PRELIMINARY & FINAL MAJOR SUBDIVISION AND PRELIMINARY & FINAL SITE PLAN

THE COLLECTION at HOPEWELL

GRADING PLAN

BLOCK 85, LOT 3; BLOCK 86, LOTS 32-34 &130; AND PART OF BLOCK 85, LOT 9
TOWNSHIP OF HOPEWELL, MERCER COUNTY, NEW JERSEY

SHEET No. 6 OF C

V:\080661 - Zoltz Parcel Residential-Hopewell Twp\080661-01-002 (ENG) - Lennar-Zoltz Parcel Res-Hopewell Twp\Engineering\Engineering Plans\SHT-GRADING.dwg 05/12/21 07:15:19PM kkirkwood, LAYOUT: SHT-06C-GR