


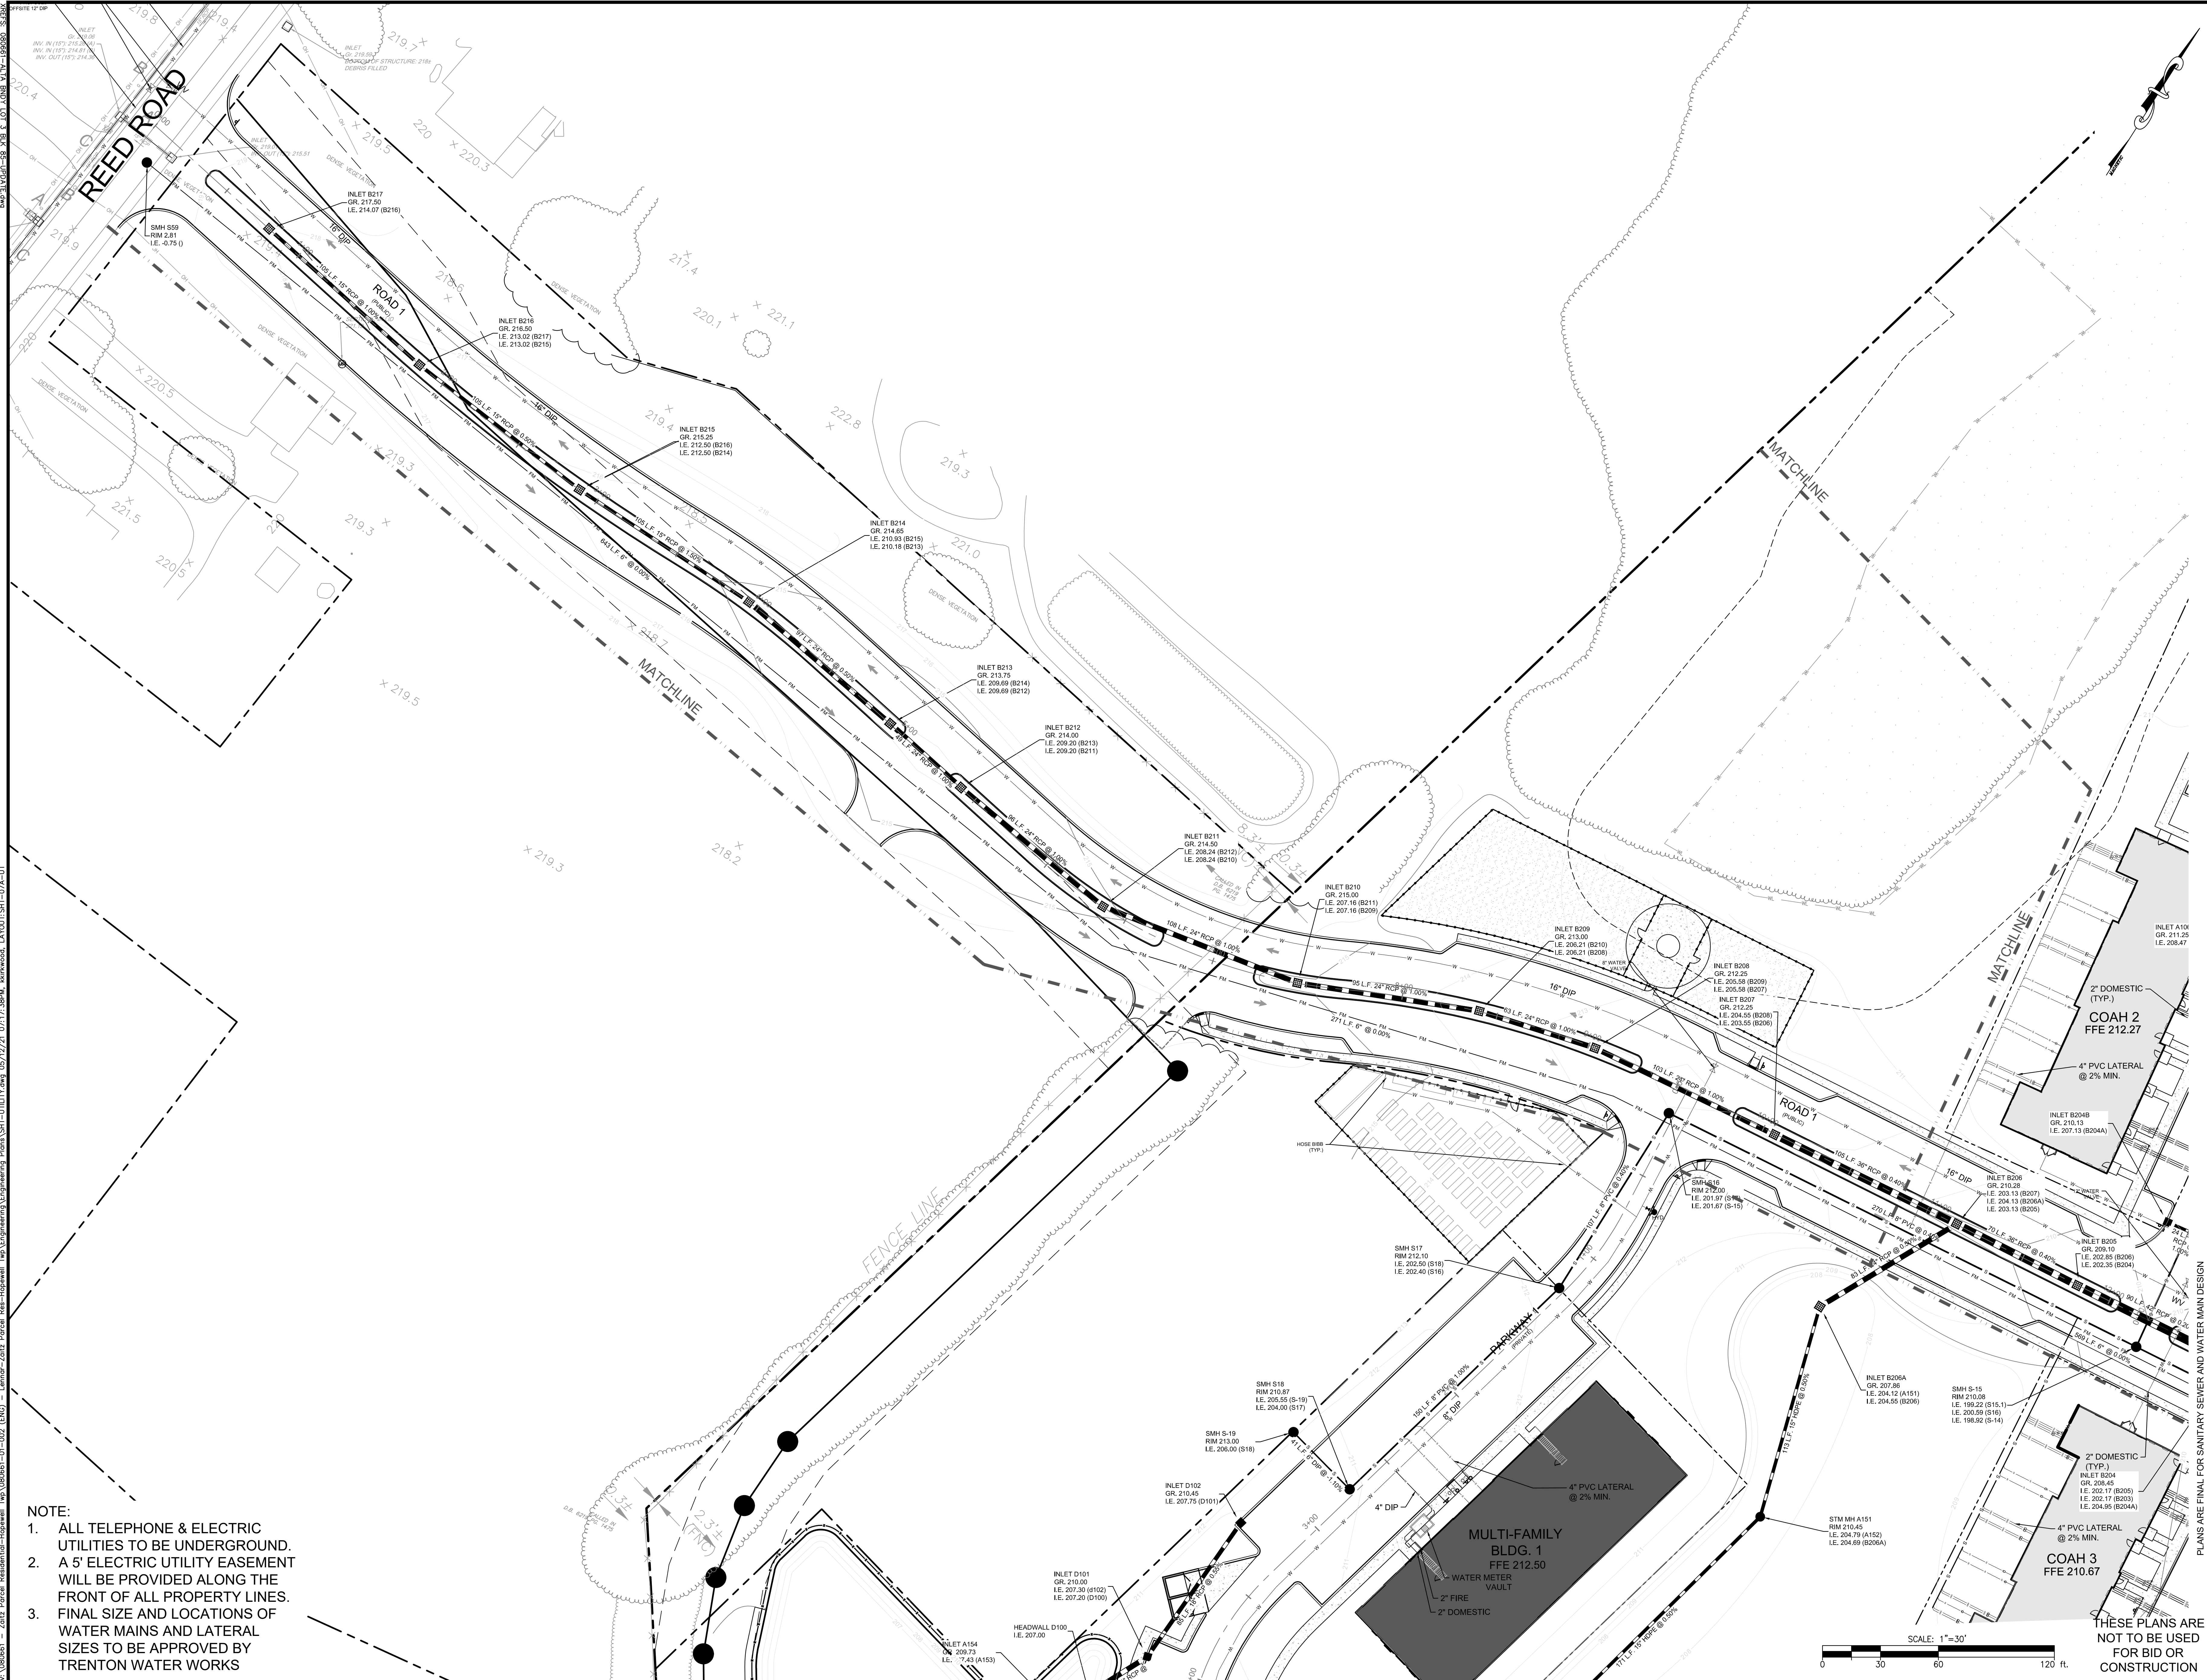

NOTE:

1. ALL TELEPHONE & ELECTRIC UTILITIES TO BE UNDERGROUND.
2. A 5' ELECTRIC UTILITY EASEMENT WILL BE PROVIDED ALONG THE FRONT OF ALL PROPERTY LINES.
3. FINAL SIZE AND LOCATIONS OF WATER MAINS AND LATERAL SIZES TO BE APPROVED BY TRENTON WATER WORKS

[illegible]